



Notes

Elevation Location Plan

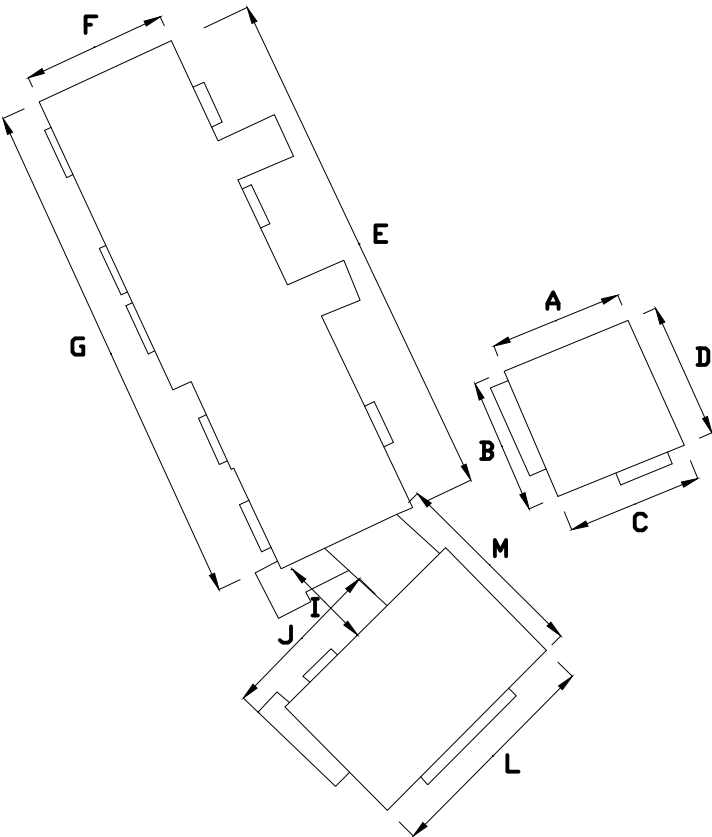

Hatching indicates all timber elements to replace on a like for like basis with uPVC.

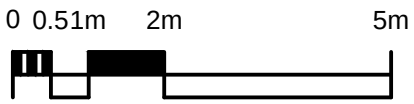

1:100



AHR Building Consultancy Ltd
Norwich Union House
High Street
Huddersfield
HD1 2LF
United Kingdom

T +44(0)1484 537411
F +44(0)1484 530332
E huddersfield@ahr-global.com
www.ahr-global.com

client

Fishers Court, Reading
First Port Retirement Property Services Ltd

project
Window Replacement Upgrade.

drawing
Proposed Window Layout

project number 2016.00039.098	scale 1:100	@A1
drawing number 002	rev -	issue status -

This drawing is to be read in conjunction with all related drawings. All dimensions must be checked and verified on site before commencing any work or producing shop drawings. The originator should be notified immediately of any discrepancy. This drawing is copyright and remains the property of AHR.




Elevation A



Elevation B



Elevation C

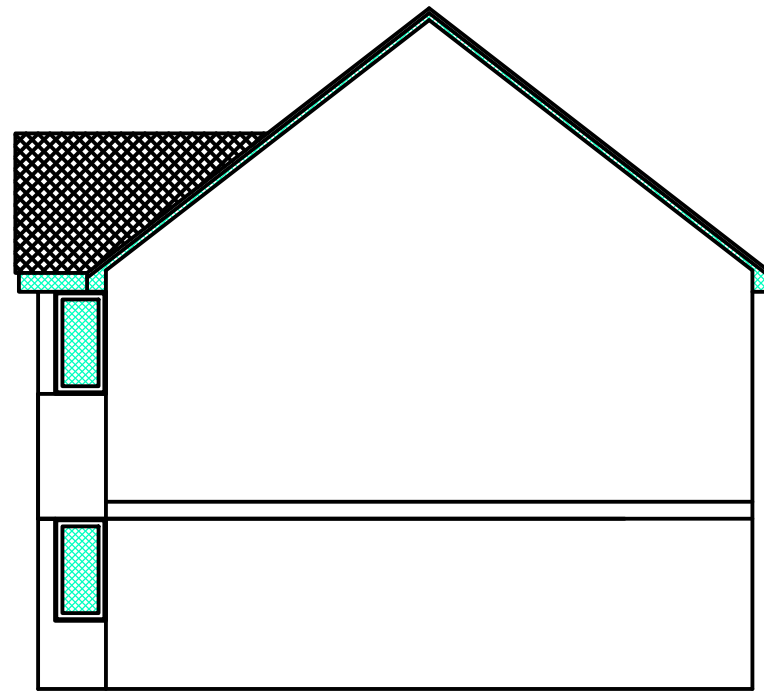


Elevation D



Elevation E



Elevation F

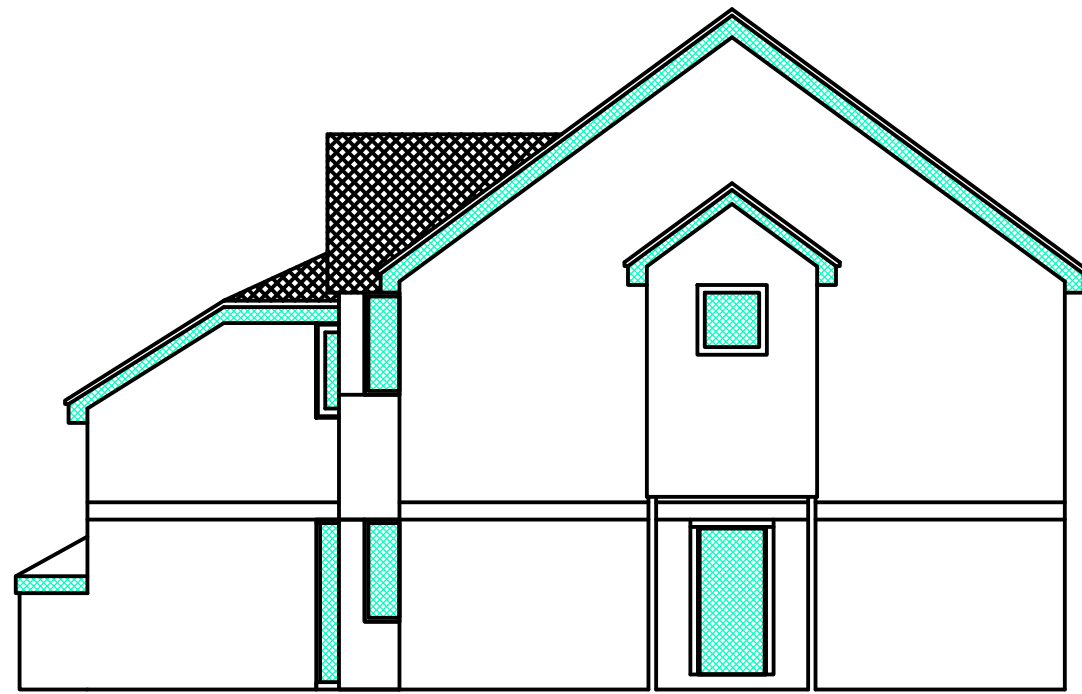


Elevation G




Elevation H



Elevation I

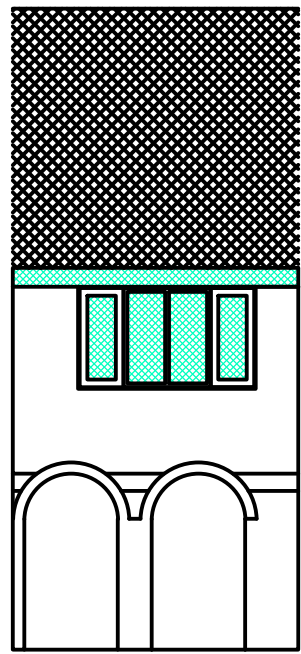

Elevation J

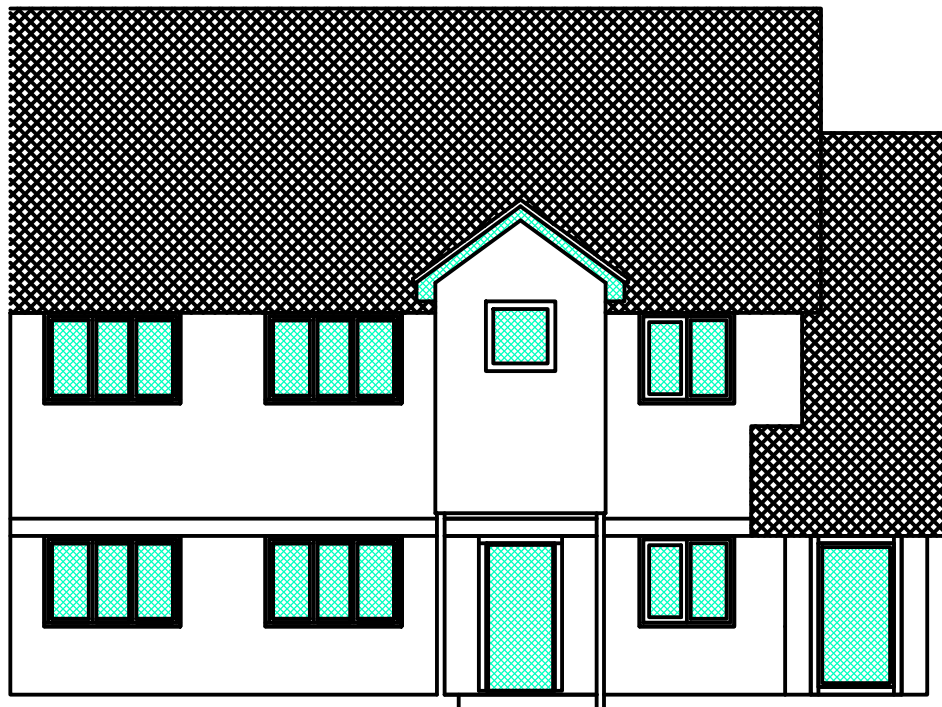

Elevation K



Elevation L



Elevation M