



THIS DRAWING IS THE COPYRIGHT OF ORANGE KEY LTD. IT IS PRIVATE AND CONFIDENTIAL AND IS SUPPLIED ON THE EXPRESS CONDITION THAT IT IS NOT USED FOR ANY PURPOSE OR COPIED OR COMMUNICATED TO ANY OTHER PARTY WITHOUT THE WRITTEN CONSENT OF ORANGE KEY LTD.

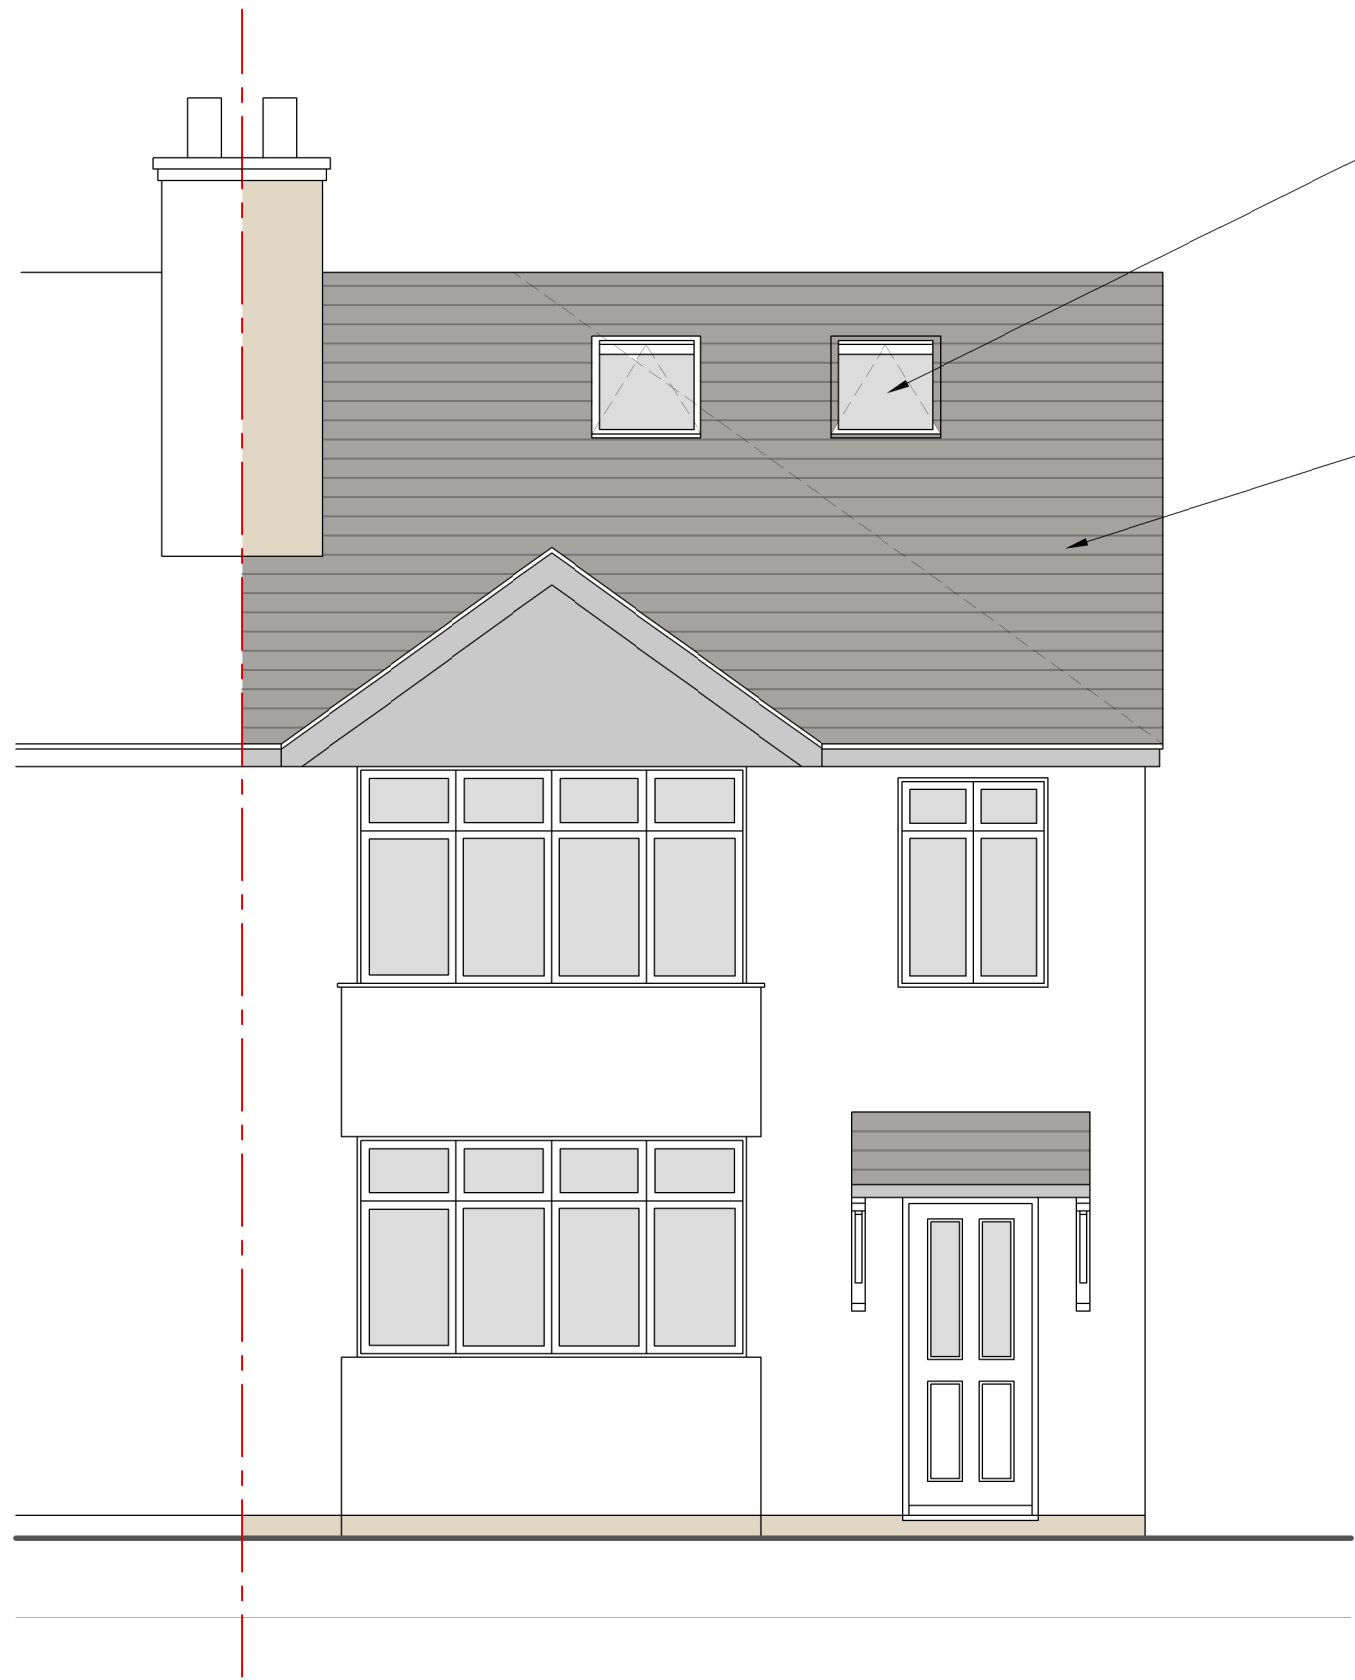


PROPOSED SE ELEVATION
SCALE 1:50

2no. rooflights
into proposed
bathroom

Hip to gable
conversion.
Tiles to match
existing

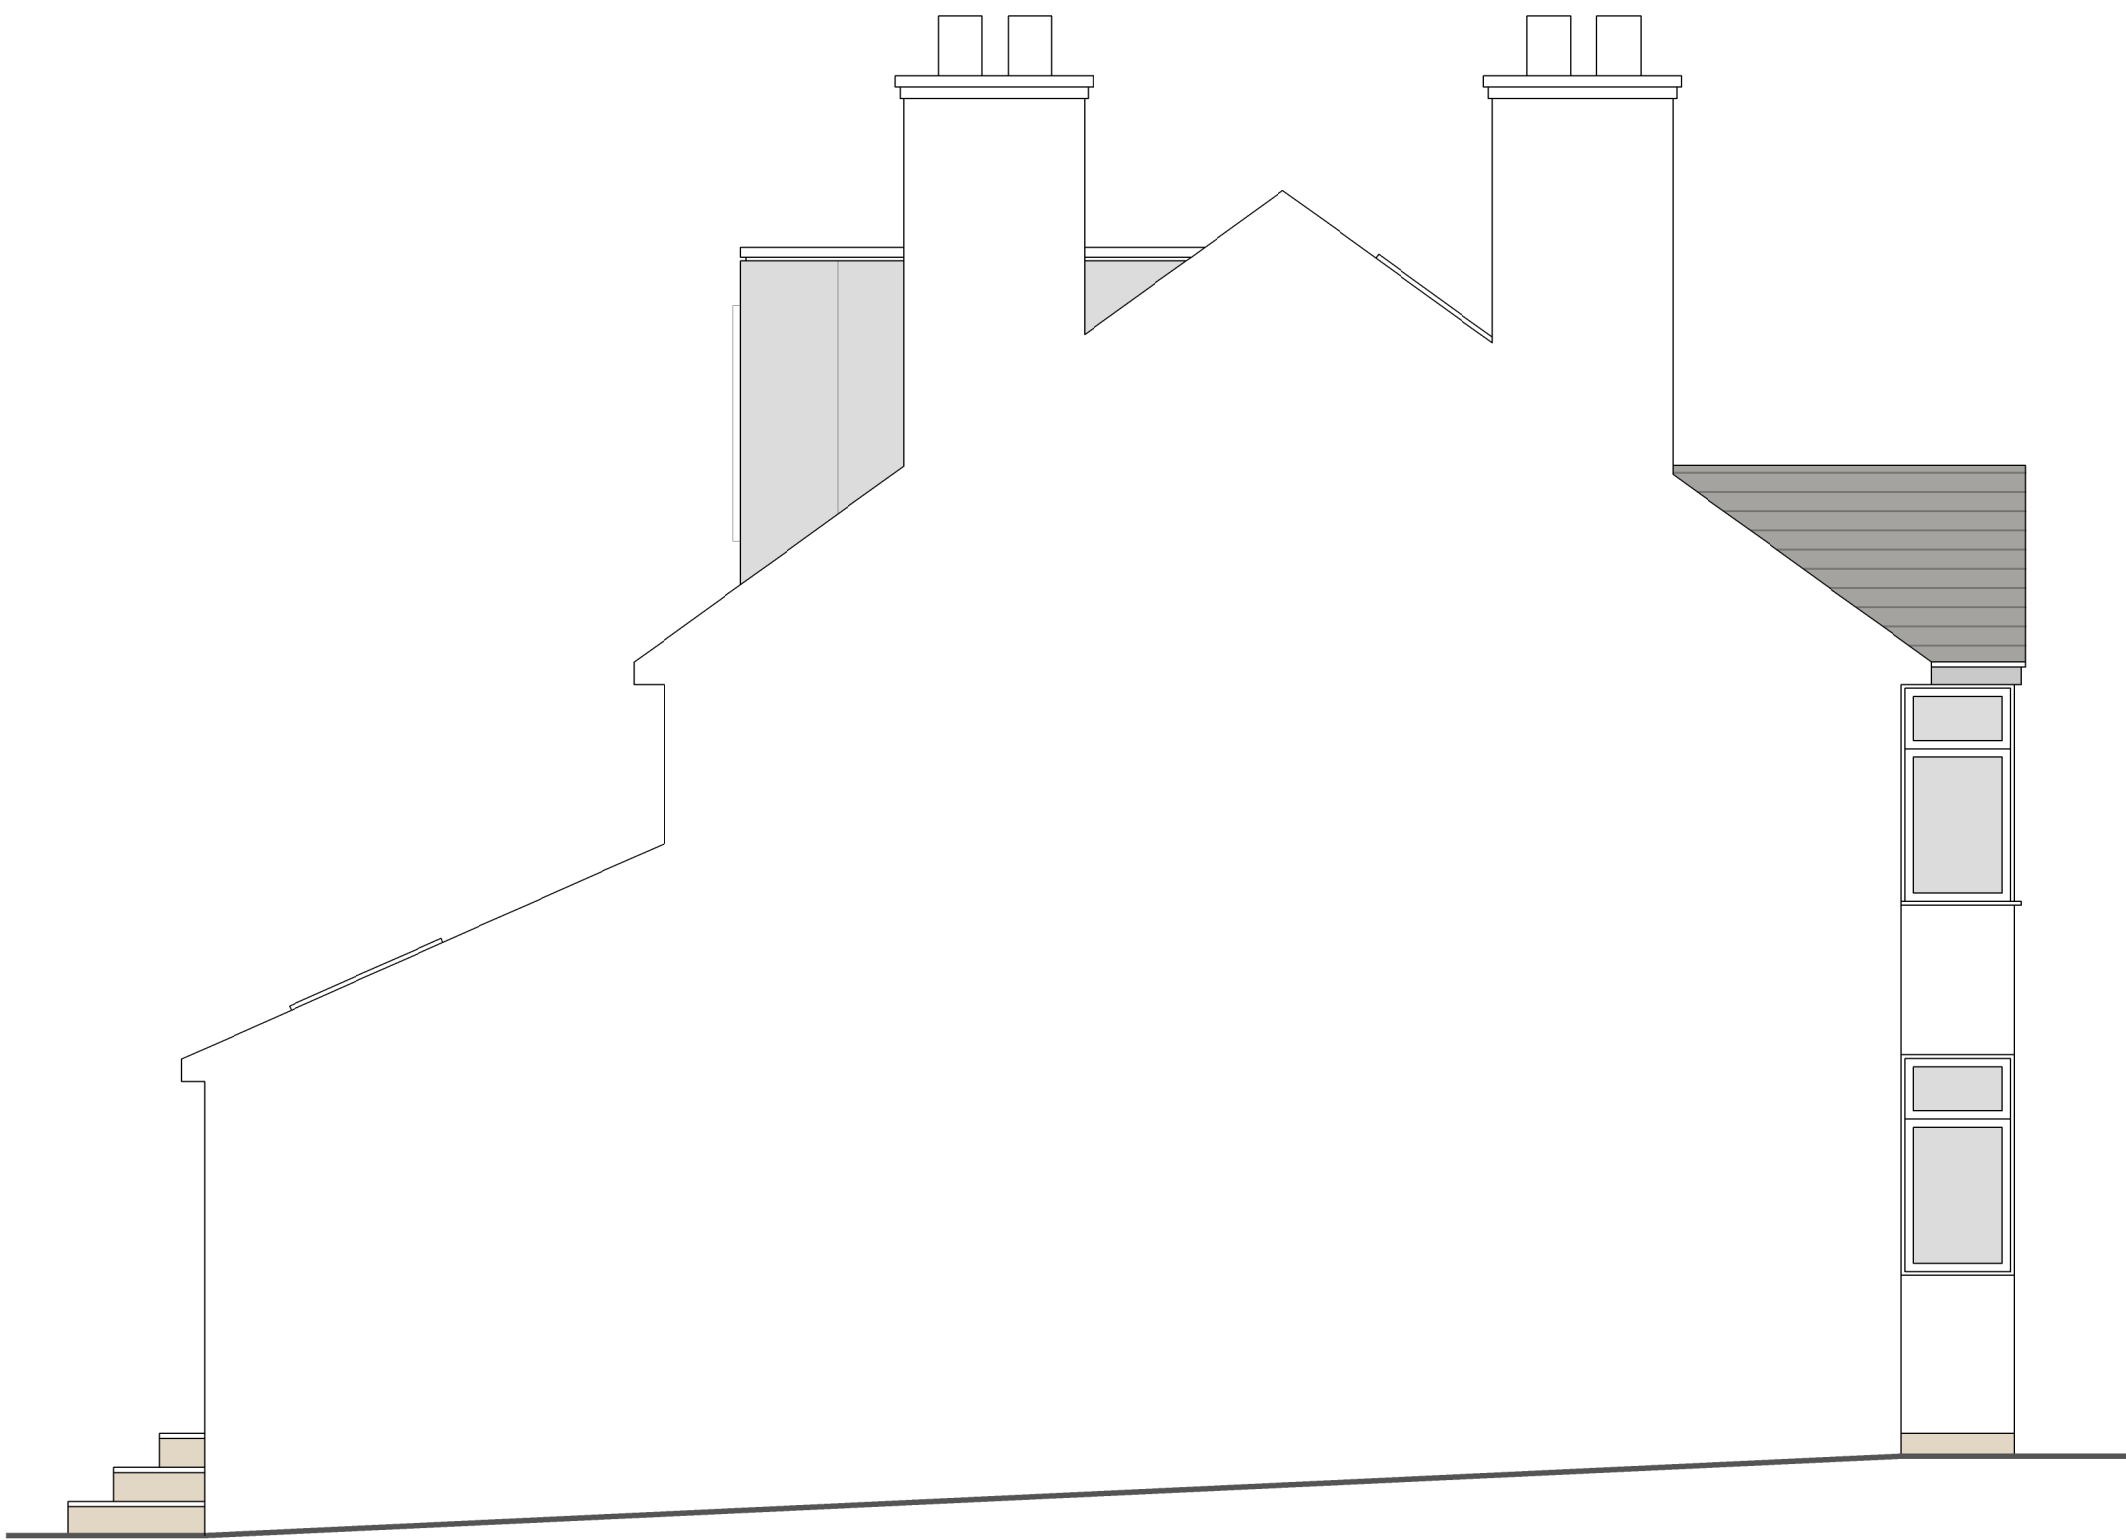

PROPOSED SW ELEVATION
SCALE 1:100

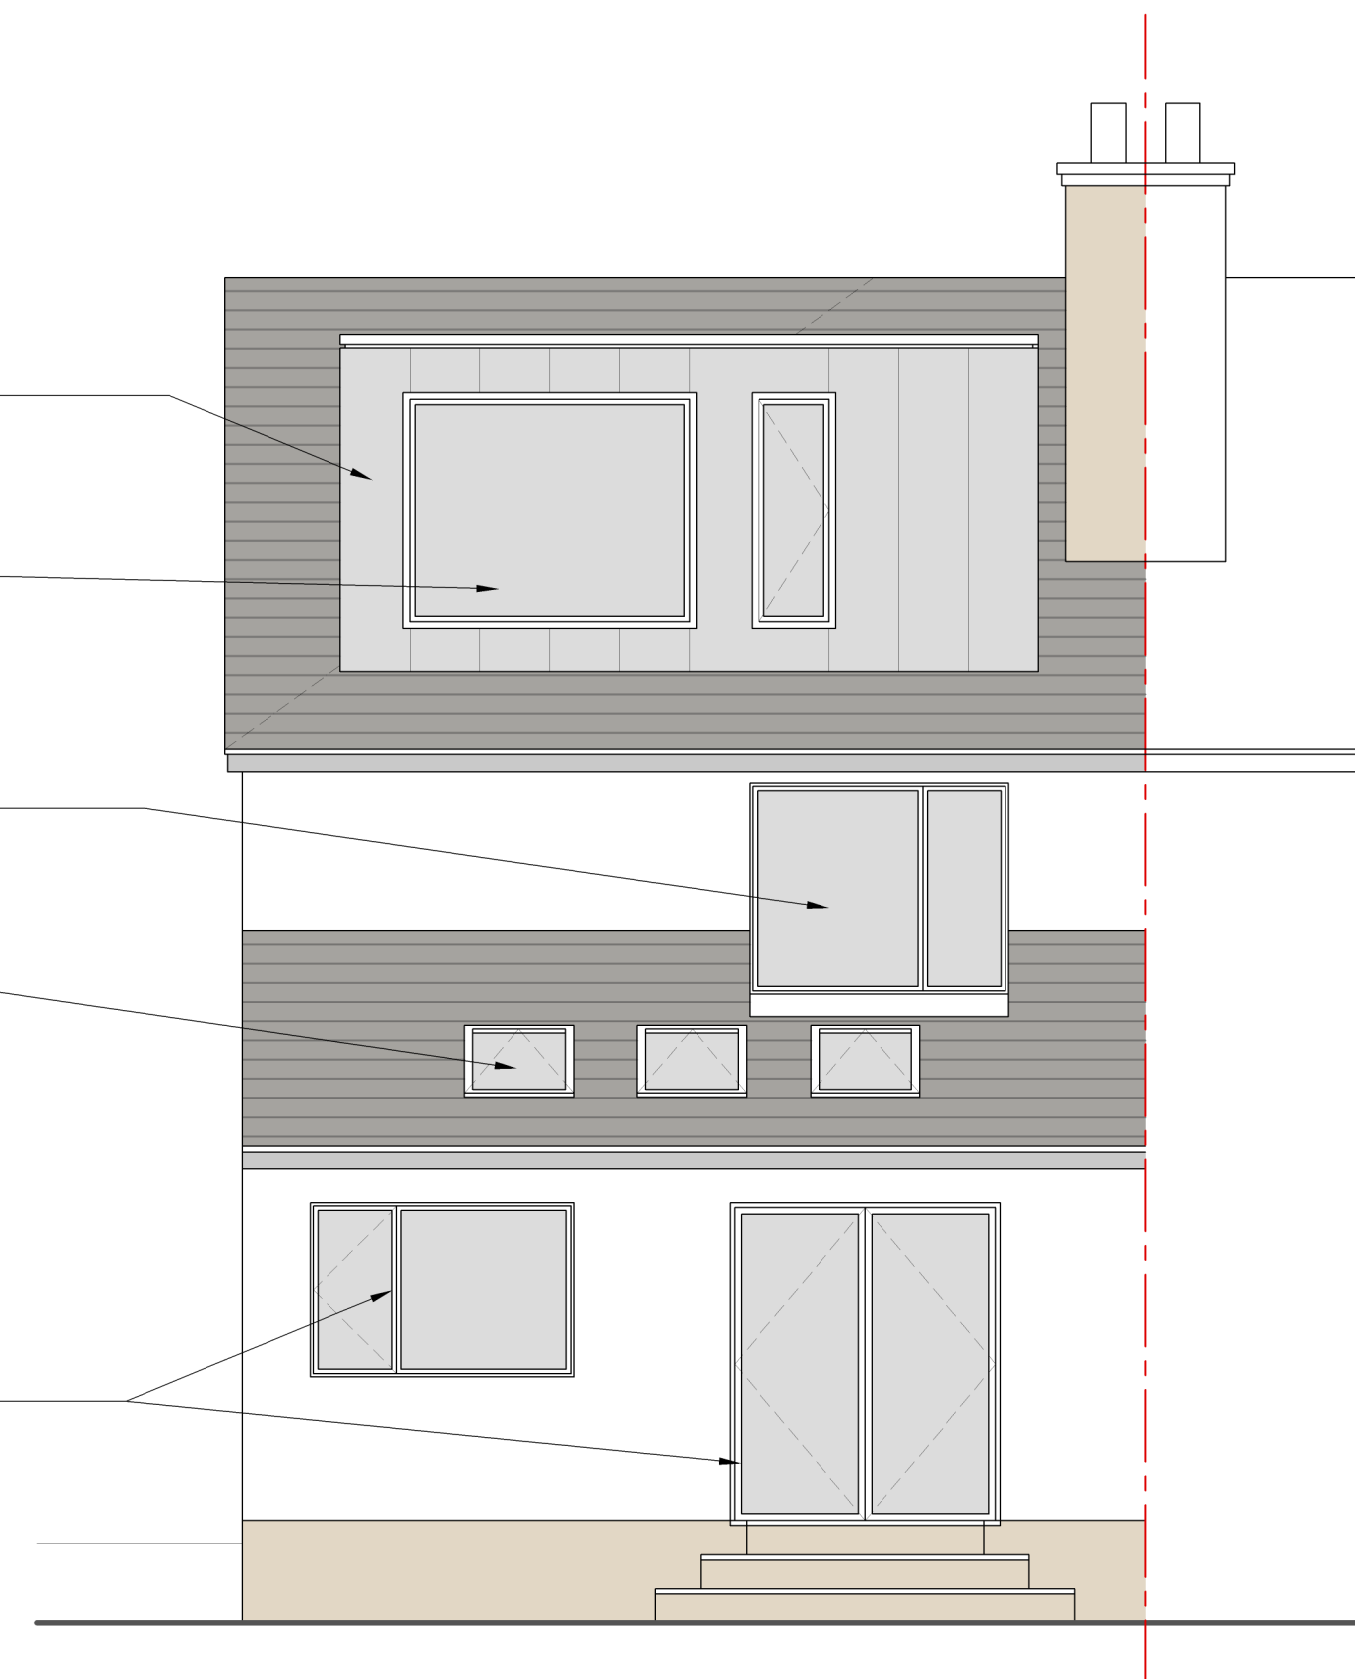

PROPOSED NW ELEVATION
SCALE 1:100

Grey zinc clad
dormer window

Low profile frame
aluminium
windows

Replacement
window to match
dormer window

3no. rooflights
over existing
kitchen extension.

Replacement
window and
doorset to match
dormer window

Gable end wall
built up to
match existing.



PROPOSED NE ELEVATION
SCALE 1:100

REFERENCE DRAWINGS			
REV	DATE	REVISION	OR REVIEW



Unit 4, The Cuttings
120 High Street, Hungerford
Berkshire, RG17 0LU
Tel: (01488) 682918
E-mail: info@orangekeyltd.co.uk

Client
MR AND MRS BOWLES

Project
**22 PARK LANE
READING
BERKSHIRE
RG31 5DN**

Title
PROPOSED ELEVATIONS

Scale
AS SHOWN @ A1

Date
AUG 2018

Originator
DCM

Reviewed By

Drawing number

18046/005

Rev.