


FOR TOWN PLANNING ONLY


DWG NO: S001

June 2018

Note: Survey by others

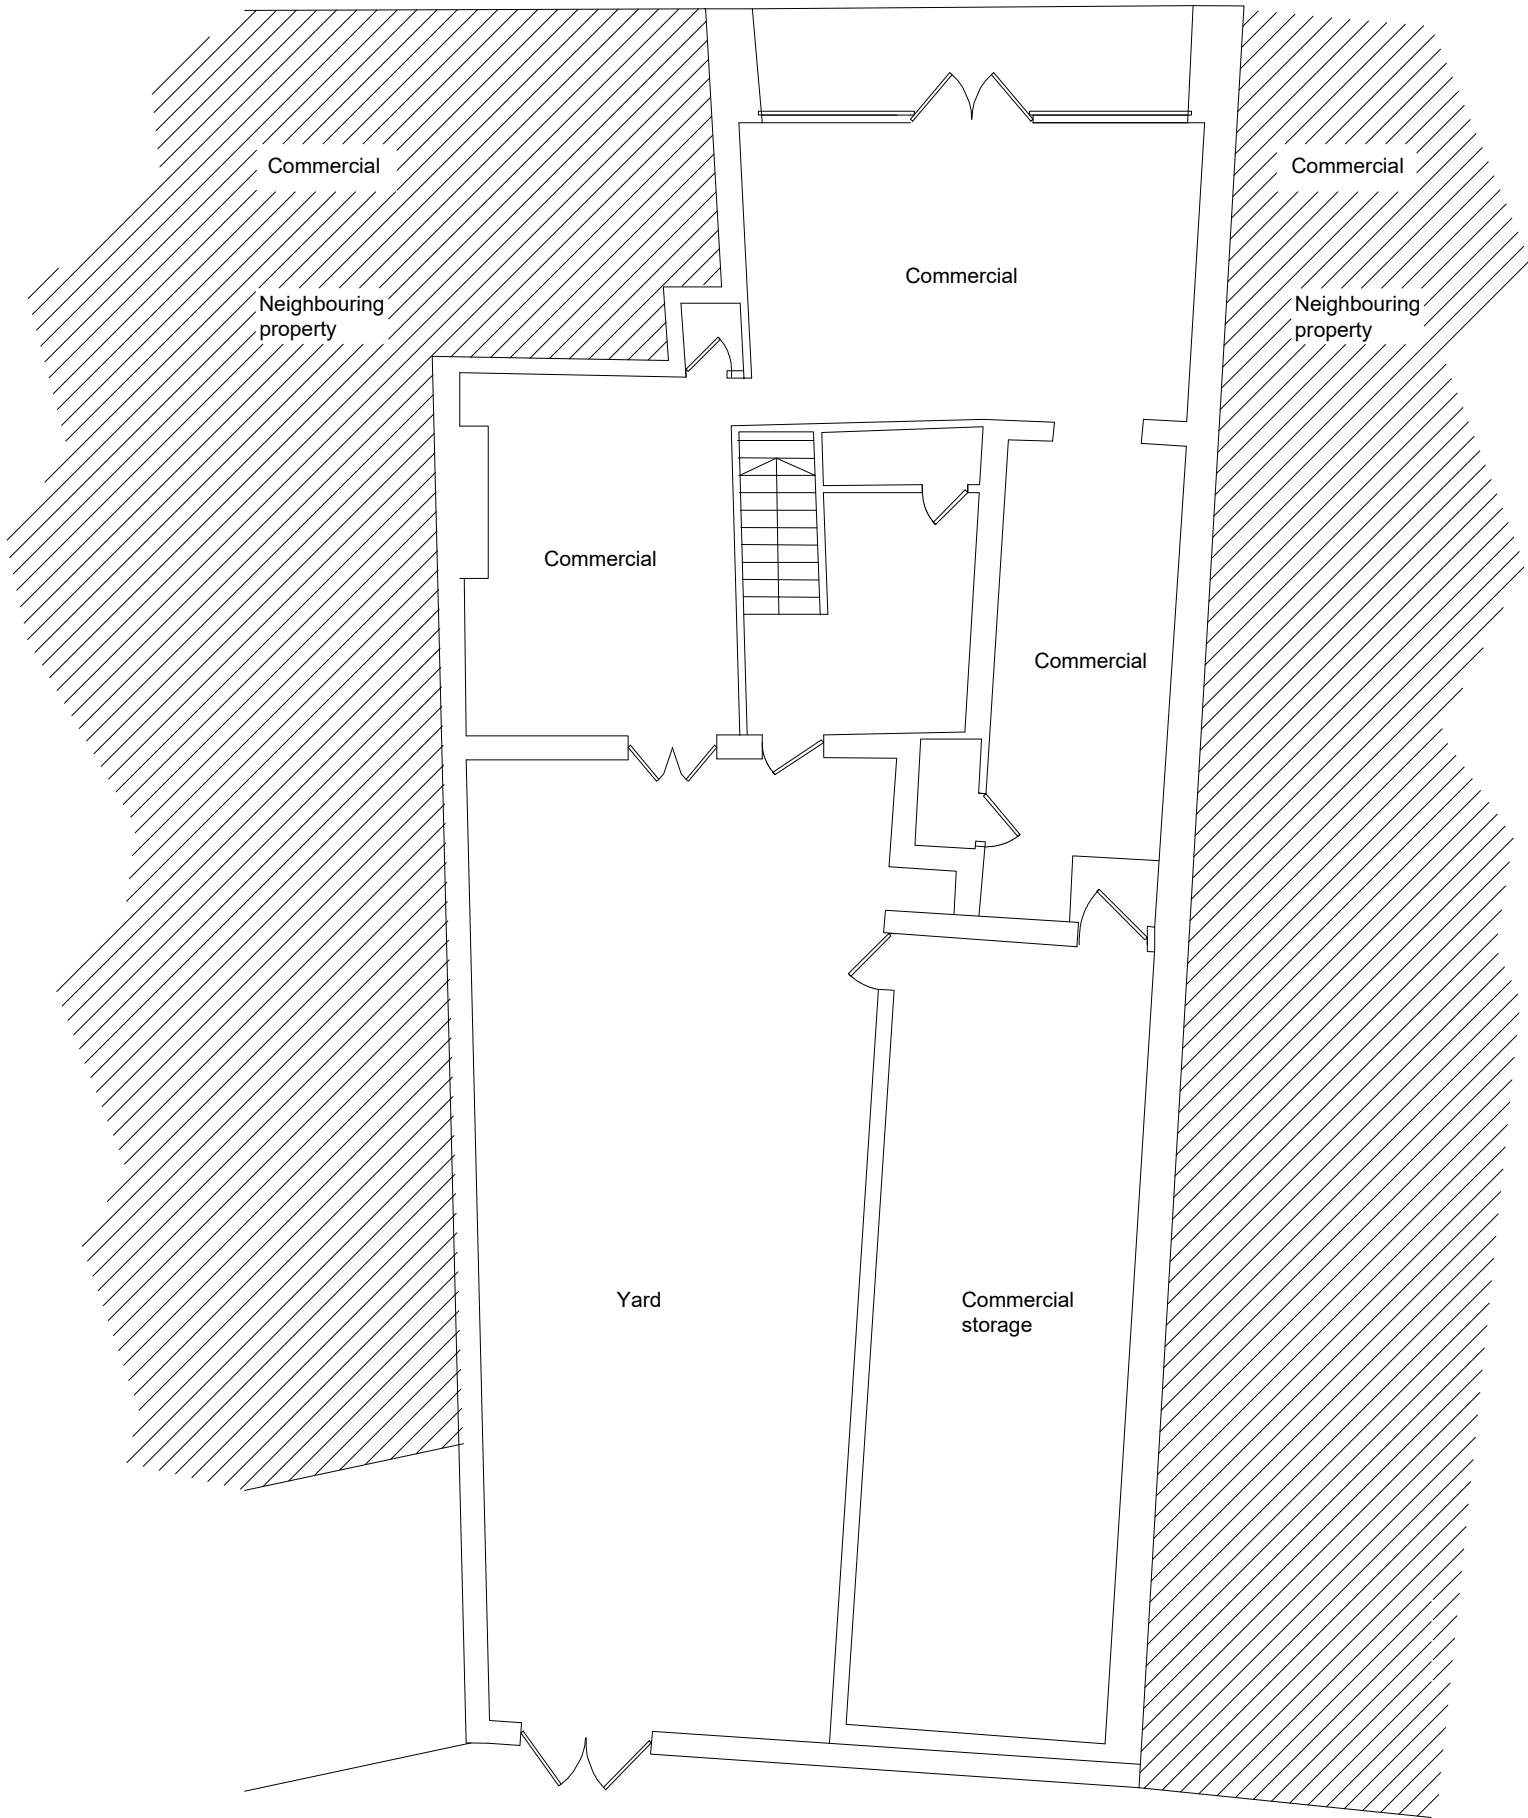

Ground floor existing

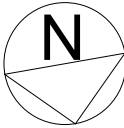

Notes
- This drawing is for town planning purposes only
- It is not to be used for construction
- The client is responsible for obtaining all statutory provisions including Building Regulations approval, works under the Party Wall Act 1996, and CDM Regulations 2015
- Any figured dimensions are based on limited survey information. All figured dimensions are to be verified by the contractor prior to the commencement of works