
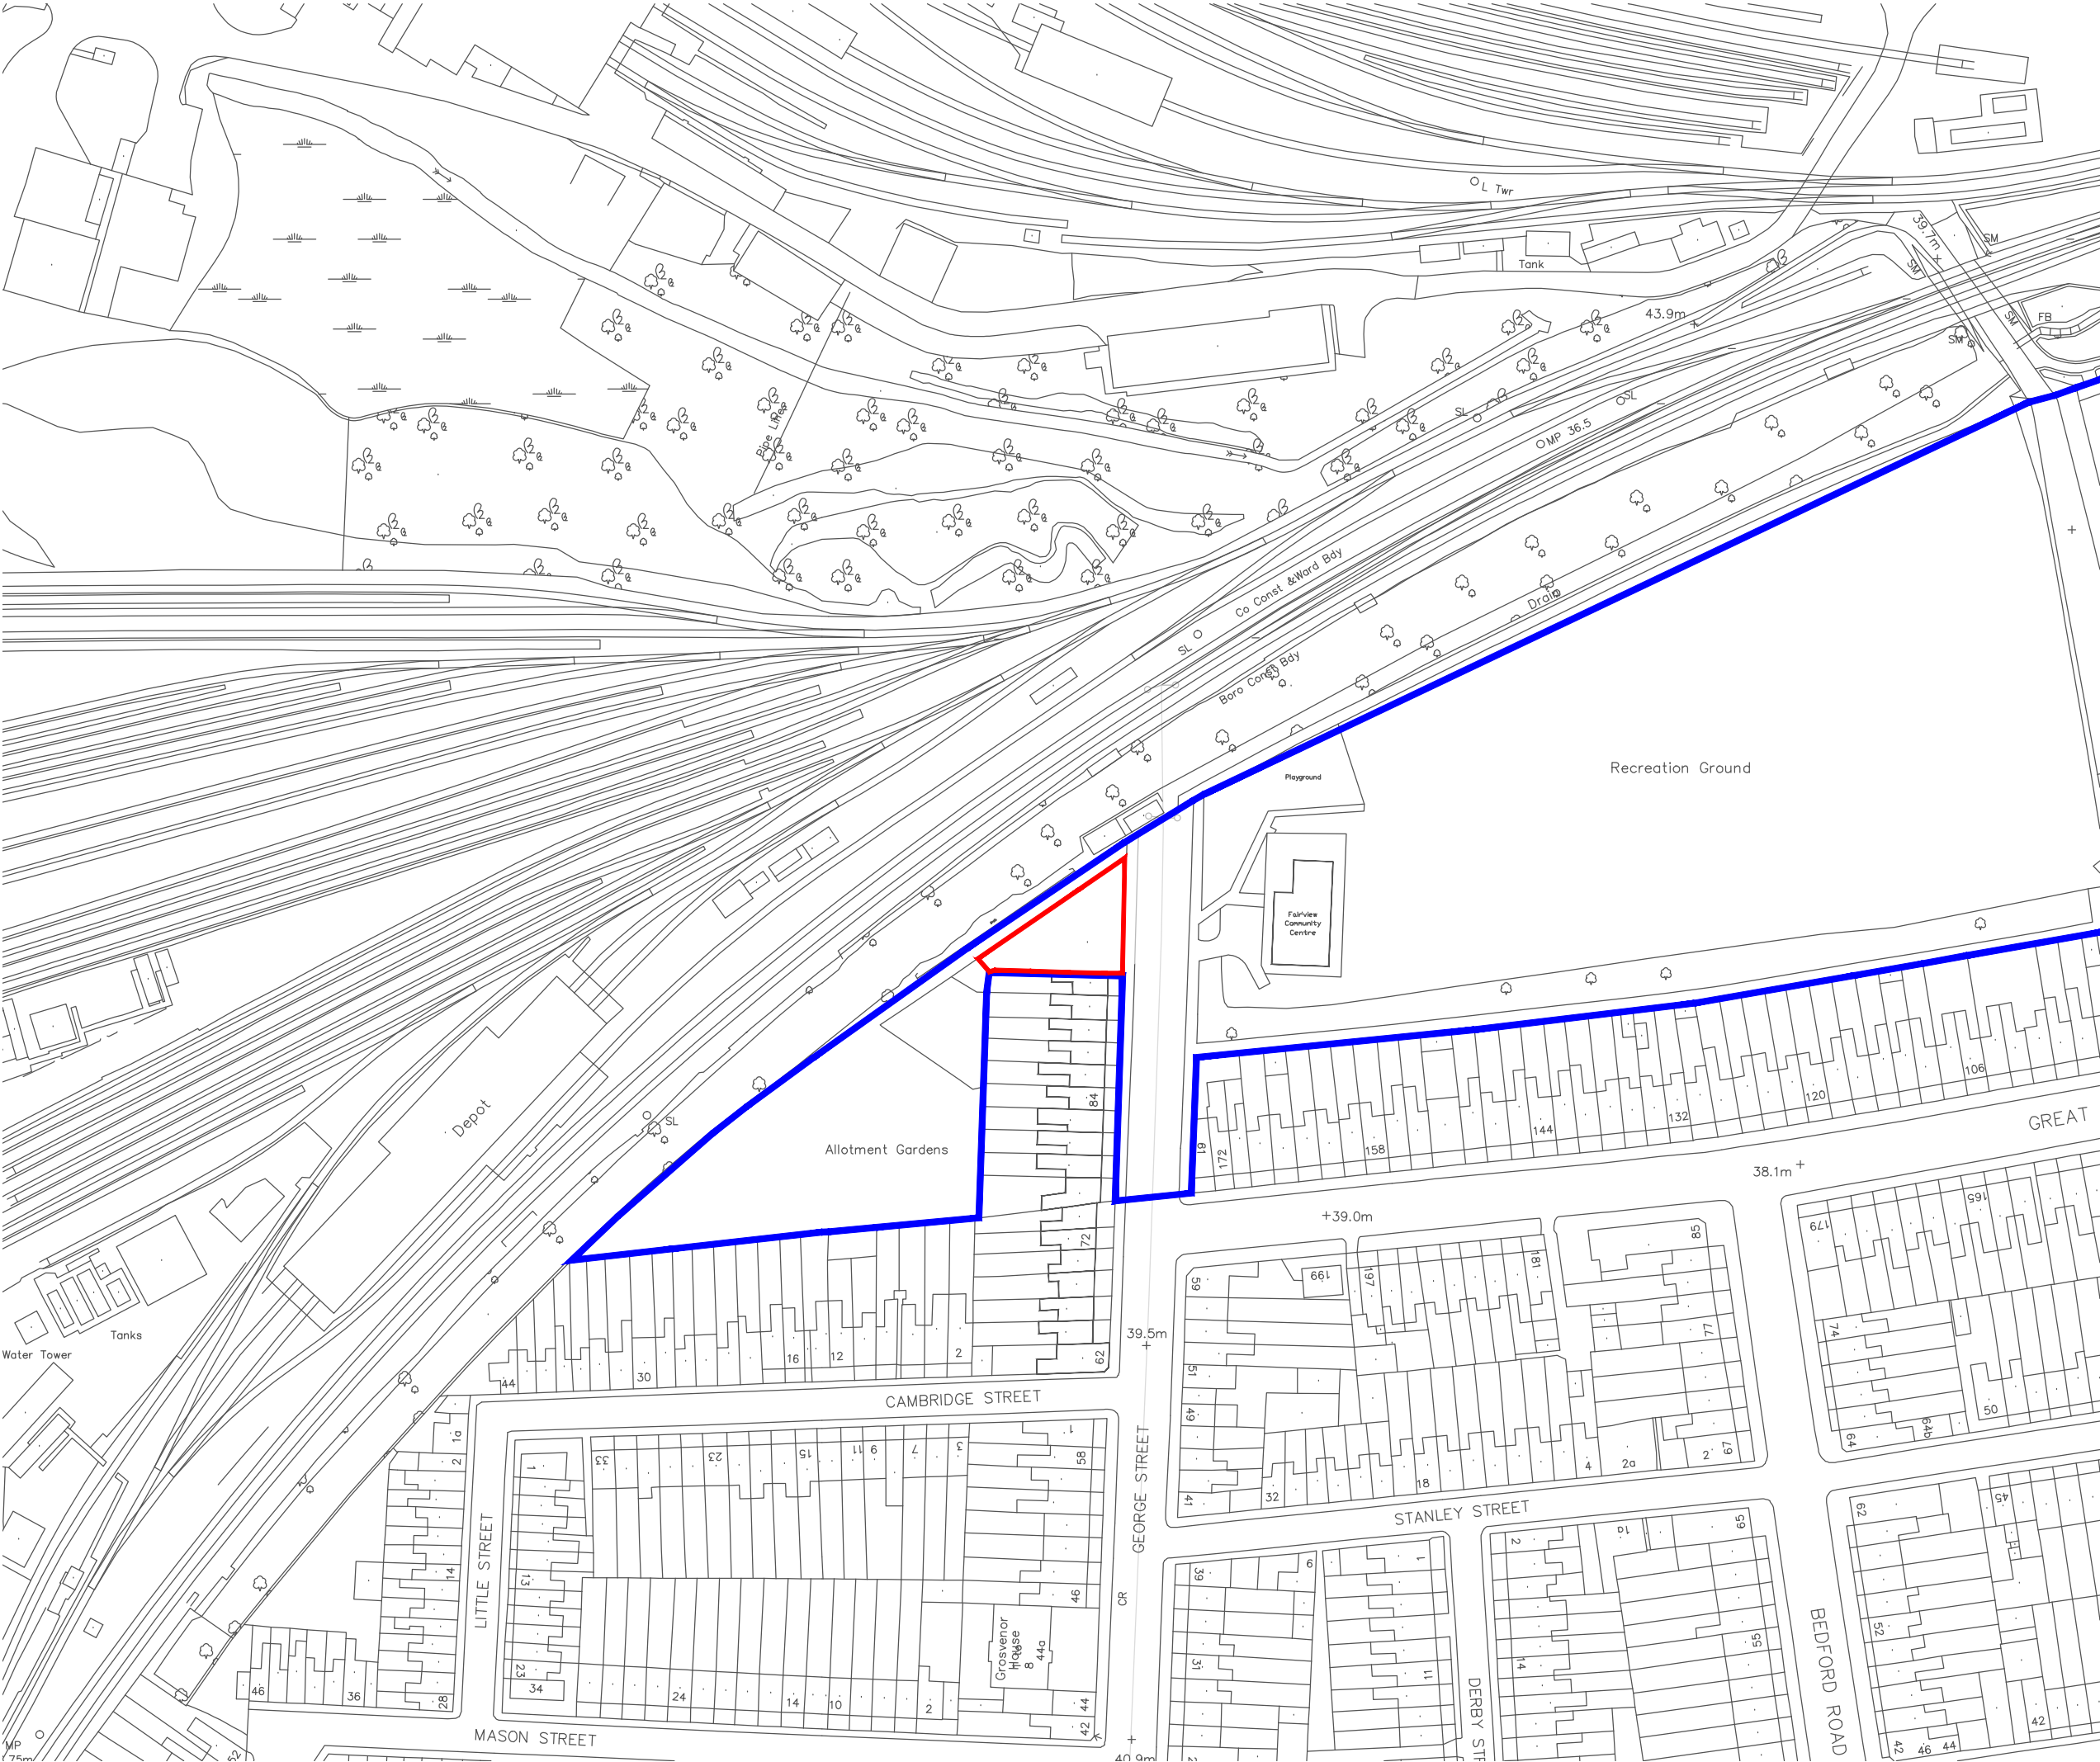


This drawing may be scaled for the purposes of Planning Applications, Land Registry and for Legal plans where the scale bar is used, and where it verifies that the drawing is an original or an accurate copy. It may not be scaled for construction purposes.
Always refer to figured dimensions. All dimensions are to be checked on site. Discrepancies and/or ambiguities between this drawing and information given elsewhere must be reported immediately to this office for clarification before proceeding. All drawings are to be read in conjunction with the specification and all works to be carried out in accordance with latest British Standards / Codes of Practice.

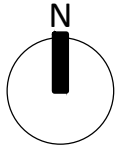

- Key
- Application Boundary
 - Applicant Ownership

A	Ownership Boundary Added	11/05/18	AS
Rev.	Description.	Date.	Initial.

Project

Land adjacent to
94 George Street
Reading

Title
Location Plan

Scale 1:1250 @ A3	Date 26/02/18
Drawn AS	Checked MS

Drawing Number 7870_PL_001	Revision A
-------------------------------	---------------

Saunders
Architecture + Urban Design