



property boundary

46 Blenheim Gardens
Reading, RG1 5QG
client
Steve Cook
drawing title
Ground Floor Plan
As Existing




WWW.COLONYARCHITECTS.COM

colony architects ltd is a collaborative
colony architects ltd is a collaborative
architect and designers with an open
to find out more visit our beautiful website

contact: design@colonyarchitects.com

07990 515572
07779 265528
0118 3800328

250 South Oak Way
Open R25
R25, Wokingham

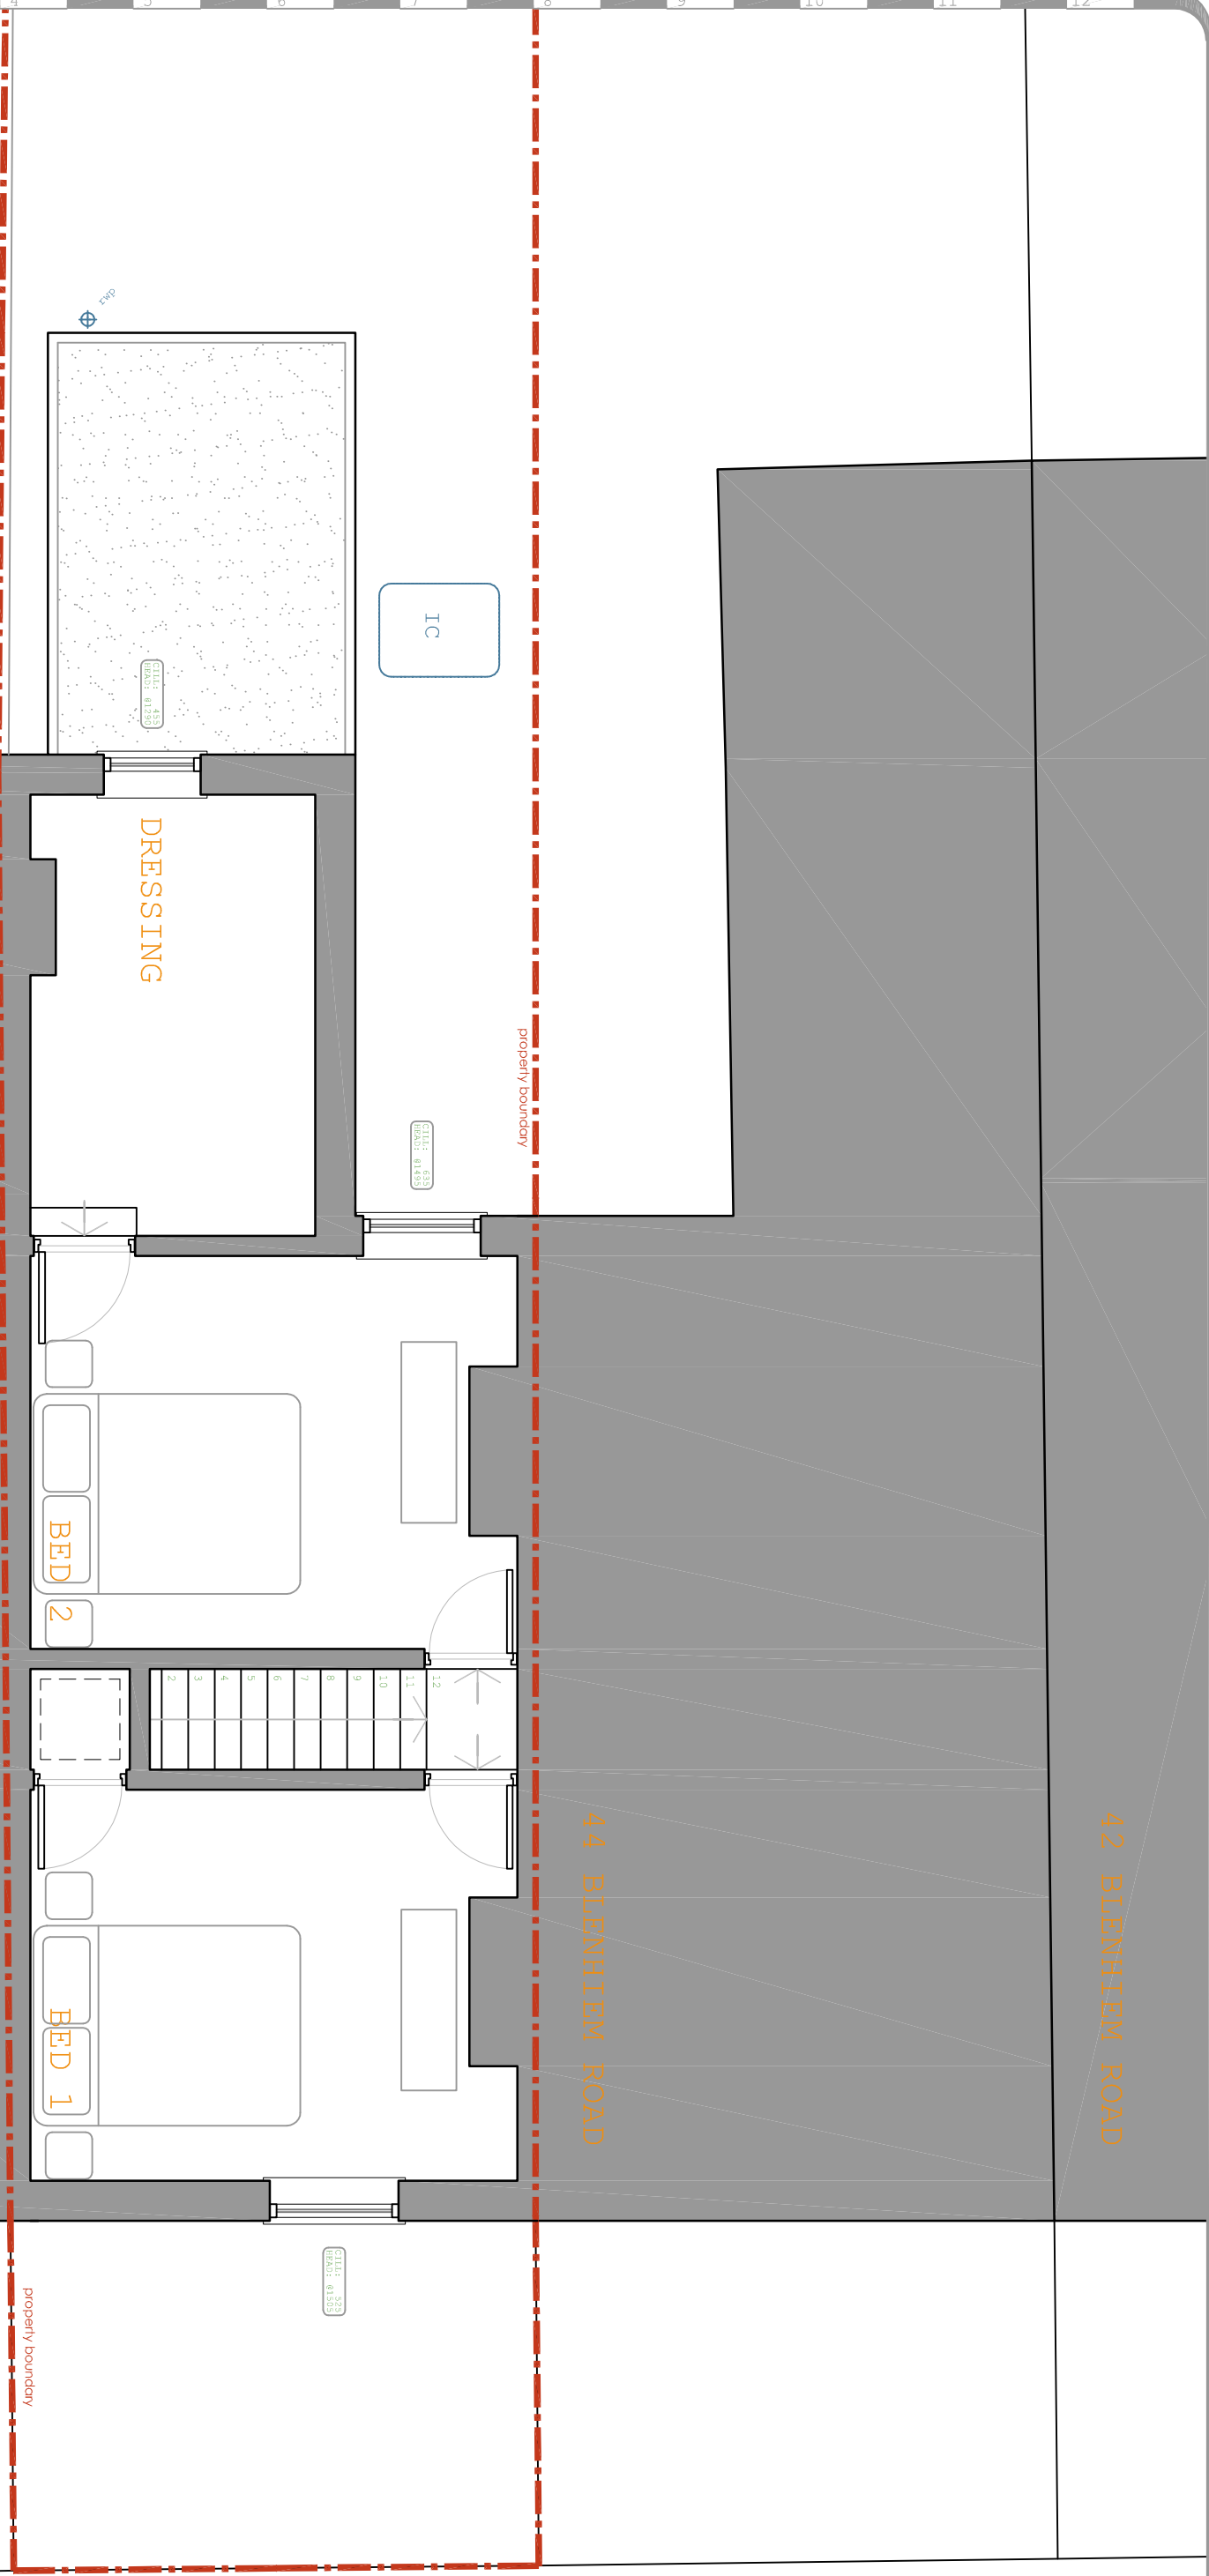

42 BLENNHEIM ROAD

44 BLENNHEIM ROAD

48 BLENNHEIM ROAD

50 BLENNHEIM ROAD

colony architects

architects

RIBA #

project drawing number revision

377-01-01 -

Nov 2017 preliminary

1:50 A3 NDE EGM

© 2017 colony architects

46 Blenheim Gardens

Reading RG1 5QG

client Steve Cook

drawing title First Floor Plan

AS Existing

