


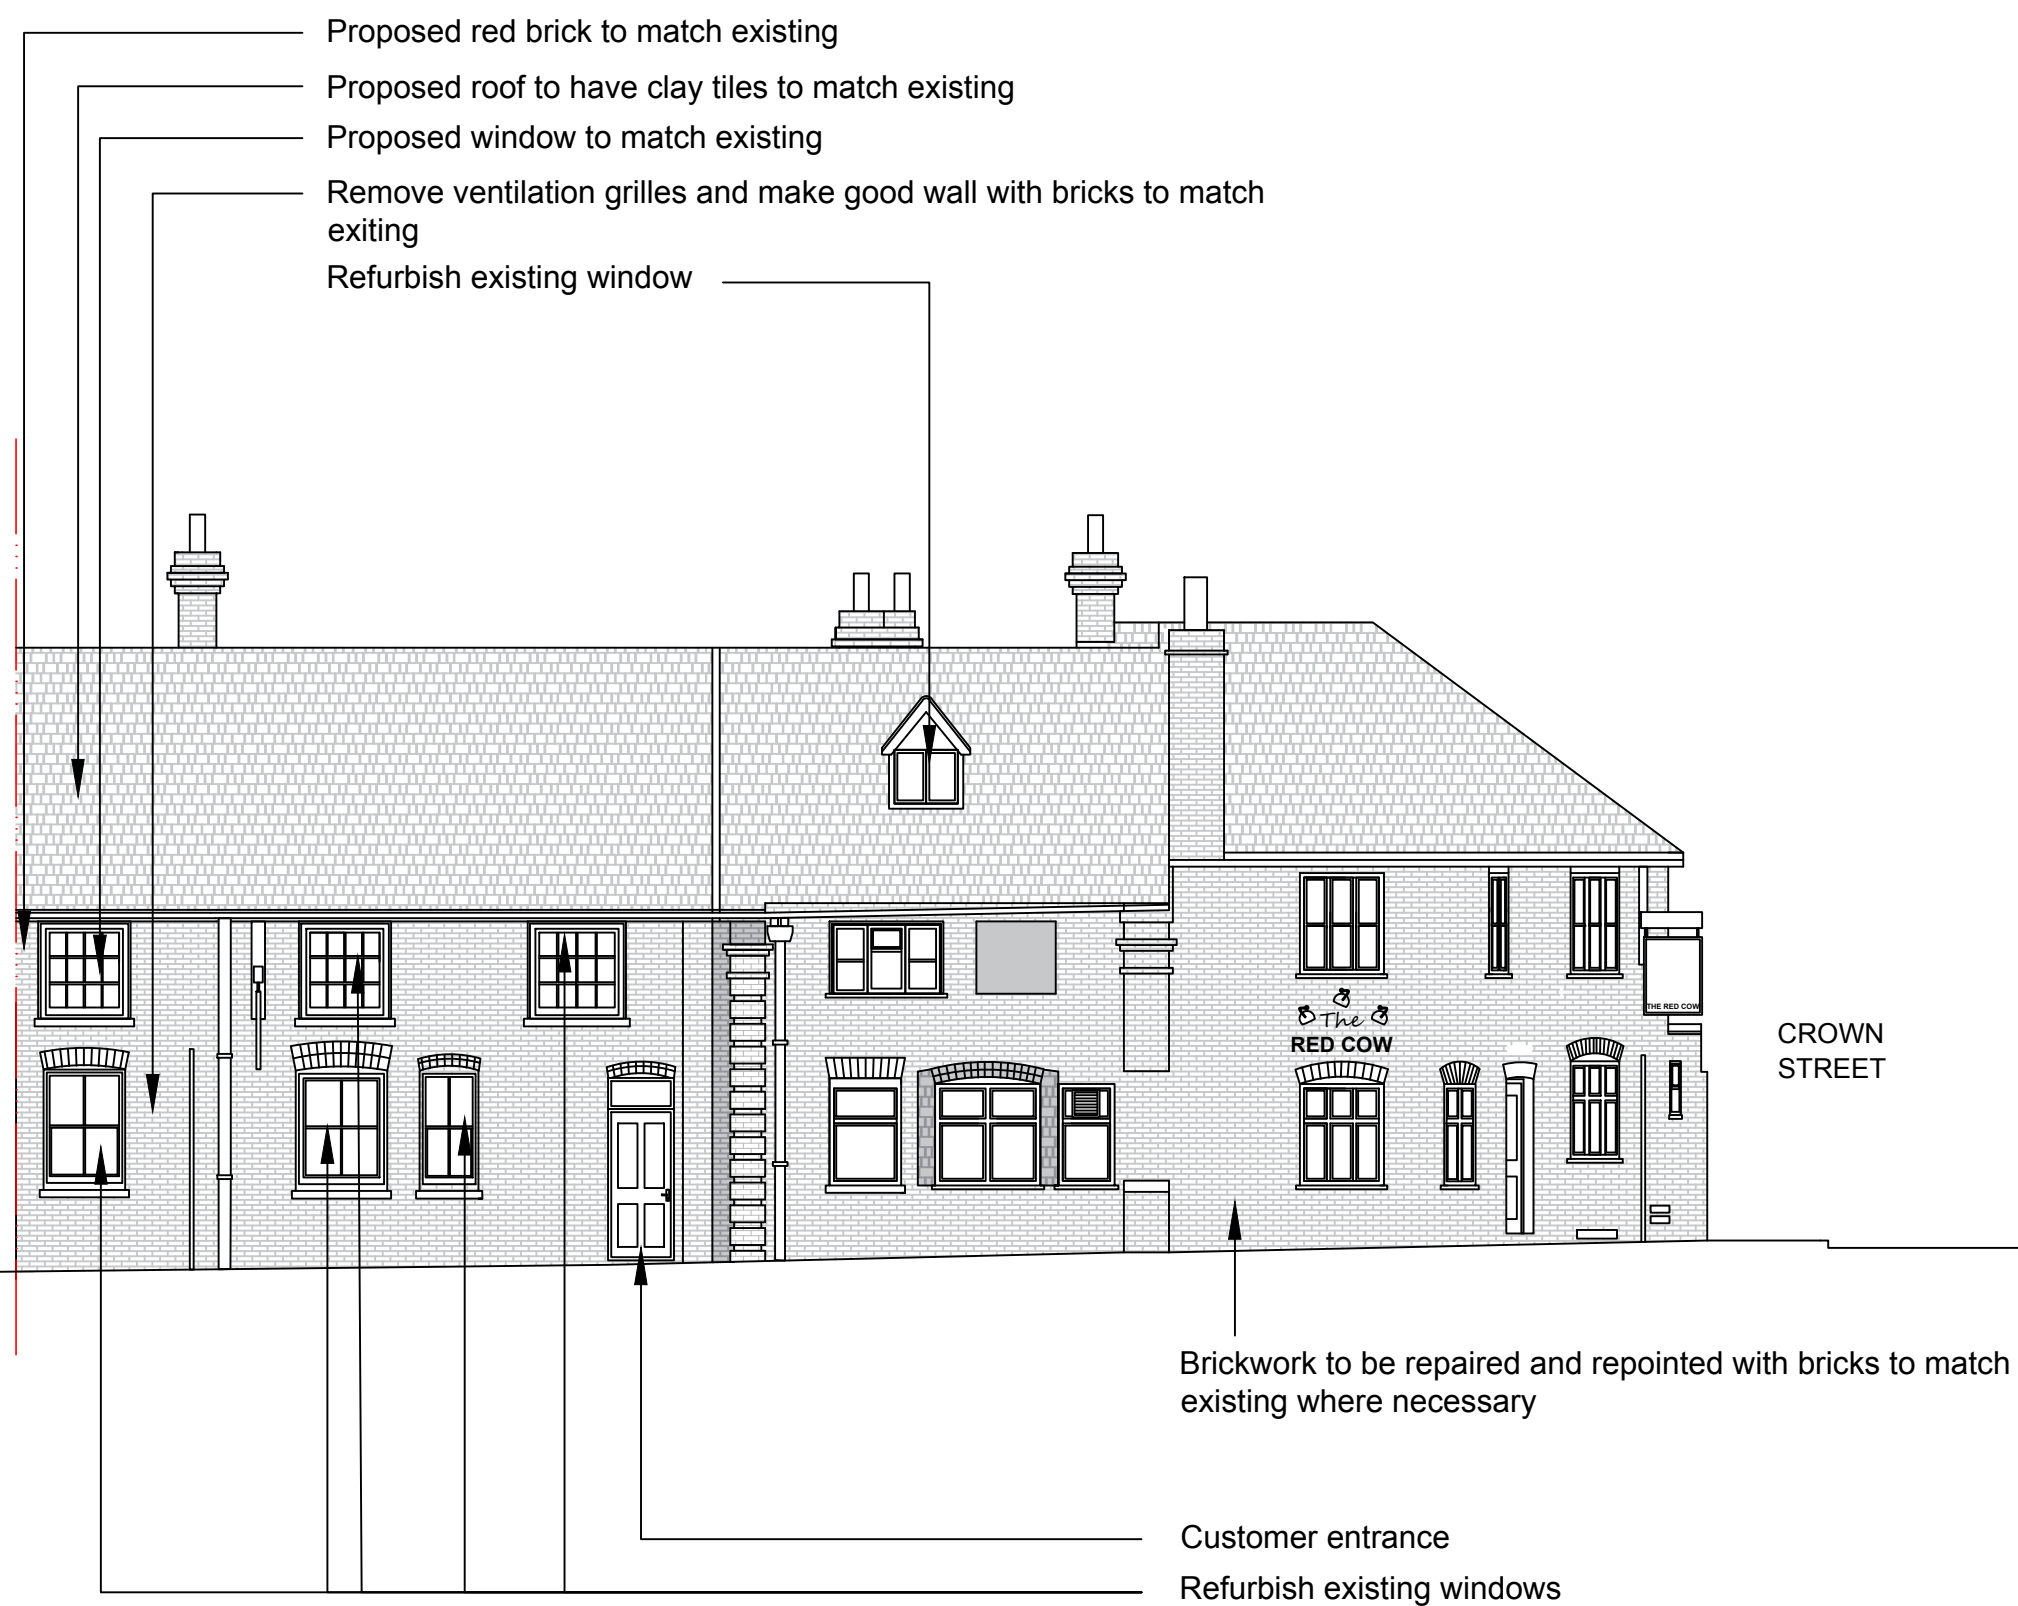

Proposed Southampton Street Elevation 1:100

REV	DATE	DESCRIPTION	DRAWN
A	07/06/17	All existing windows are to be refurbished & Commercial chimney flue omitted	AW
-	15/12/16	First issue	LC

CLIENT
Platinum Developments

PROJECT TITLE
50 Crown Street
Reading

DRAWING TITLE
Proposed Building
Southampton Street Elevation

DATE
15/12/16

NUMBER
16.2060/111

DRAWN
LC

CHECKED
SW

AUTHORISED
LC

REV.
A

SCALE
1:100 @ A3



cardiff | colchester | london | twickenham | wokingham

Reproduced from the Ordnance Survey map with the permission of Ordnance Survey on behalf of The Controller of Her Majesty's Stationery Office, © Crown Copyright AR 100007250
Boyer Planning Ltd, Crowthorne House, Nine Mile Ride, Wokingham, Berkshire, RG40 3GZ

