





LOCATION PLAN

SCALE 1:1250

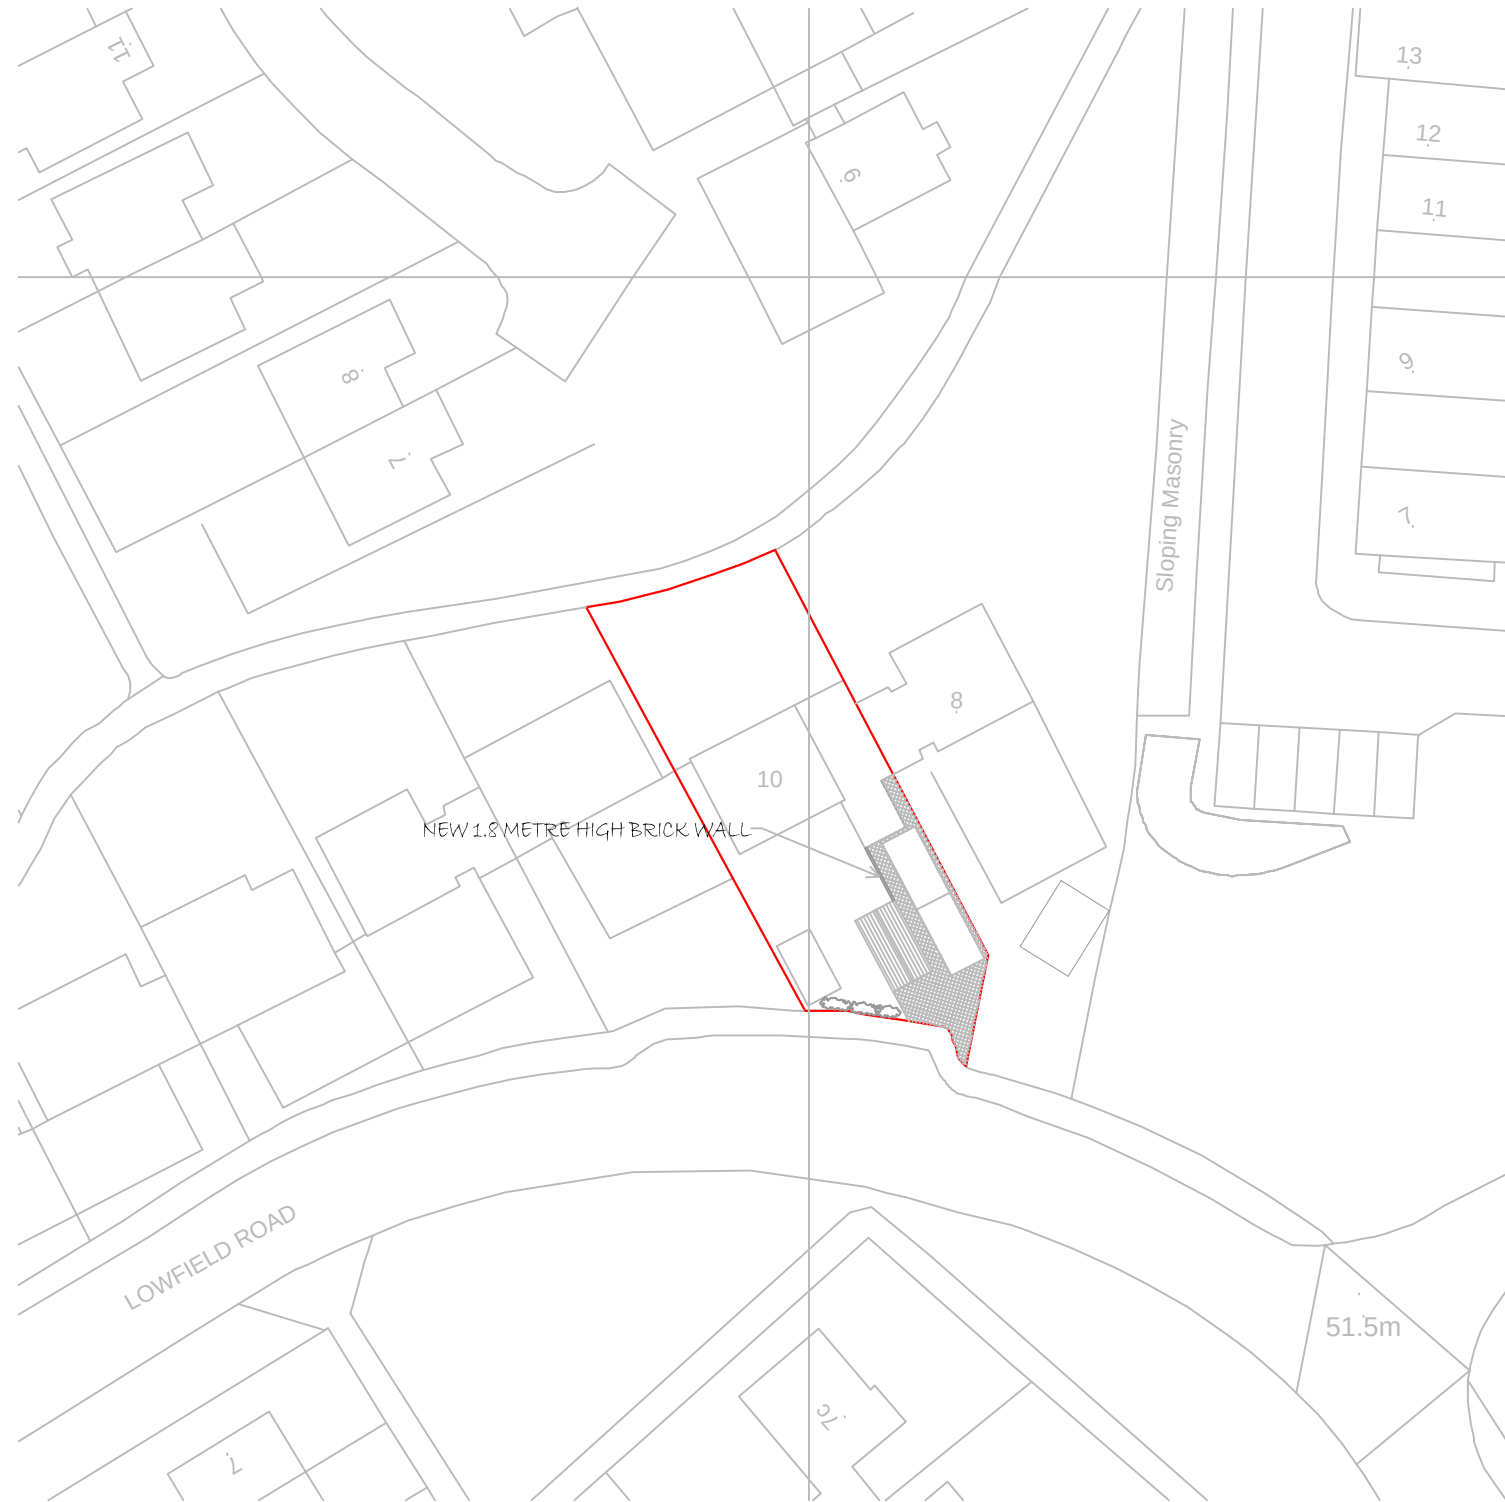

BLOCK PLAN

SCALE 1:500

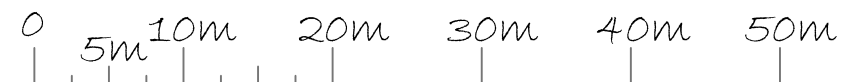

PROJECT: 10 LOWFIELD ROAD
CAVERSHAM
RG4 6PA

DRAWING TITLE
BLOCK AND LOCATION
PLANS

CREATIVE DESIGN
AND STRUCTURE

NEWTOWN HOUSE NEWTOWN ROAD
HENLEY-ON-THAMES RG9 1HG
Tel: 01491 411922

DRAWN: EB
SCALE: AS STATED
DATE: OCT 2015

DRAWING NO.
26915-07
REV. K