


Scales of metres
scale 1:1250 @A4

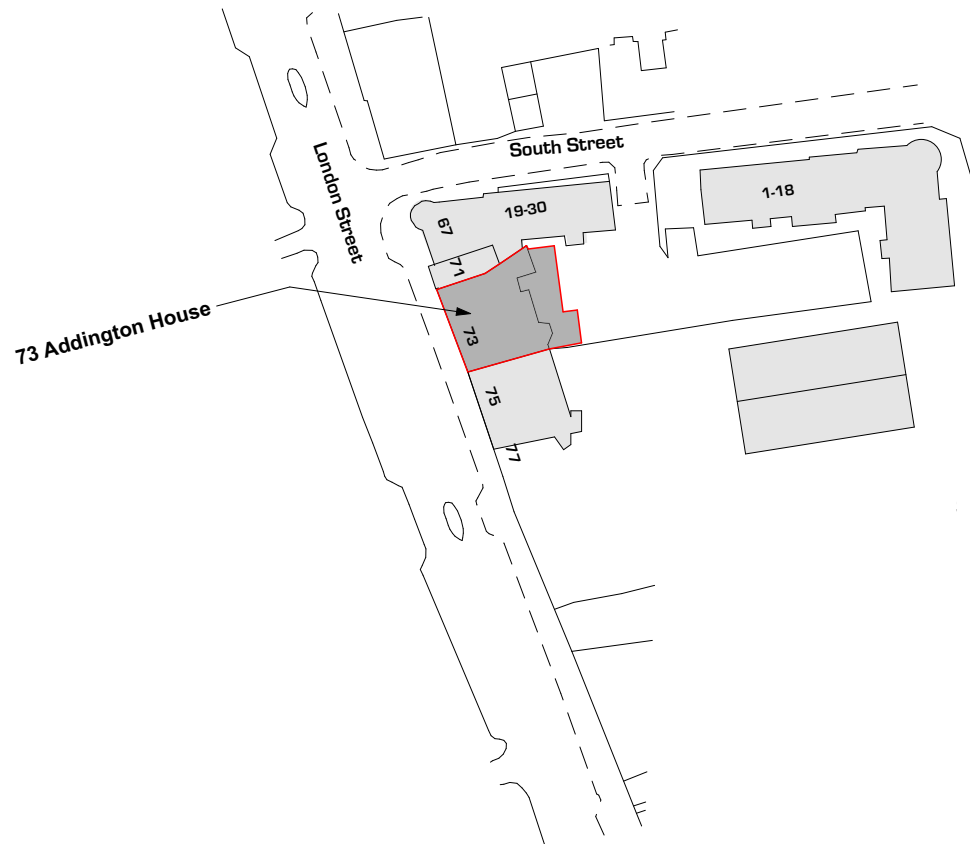

Copyright hives architects.

All dimensions to be checked on
site by all contractors &
subcontractors.

Architect to be informed of
discrepancies.

Not for construction.

Subject to building control, structural,
thermal & acoustic design & design
development.

Client

Oculus

Job title

**Addington House 73
London St RG1 4QA**

Drawing Title

Location Plan

**SCALE @ A4
1:1250**

Date
17/07/17

Drawn
C.K.

PRELIMINARY



hives architects

Hives Architects LLP
John Adams House, 29 Castle Street
Reading RG1 7SB
0118 958 7331
admin@hivesarchitects.co.uk

Project

2695

Drawing

001

Revision

P2