
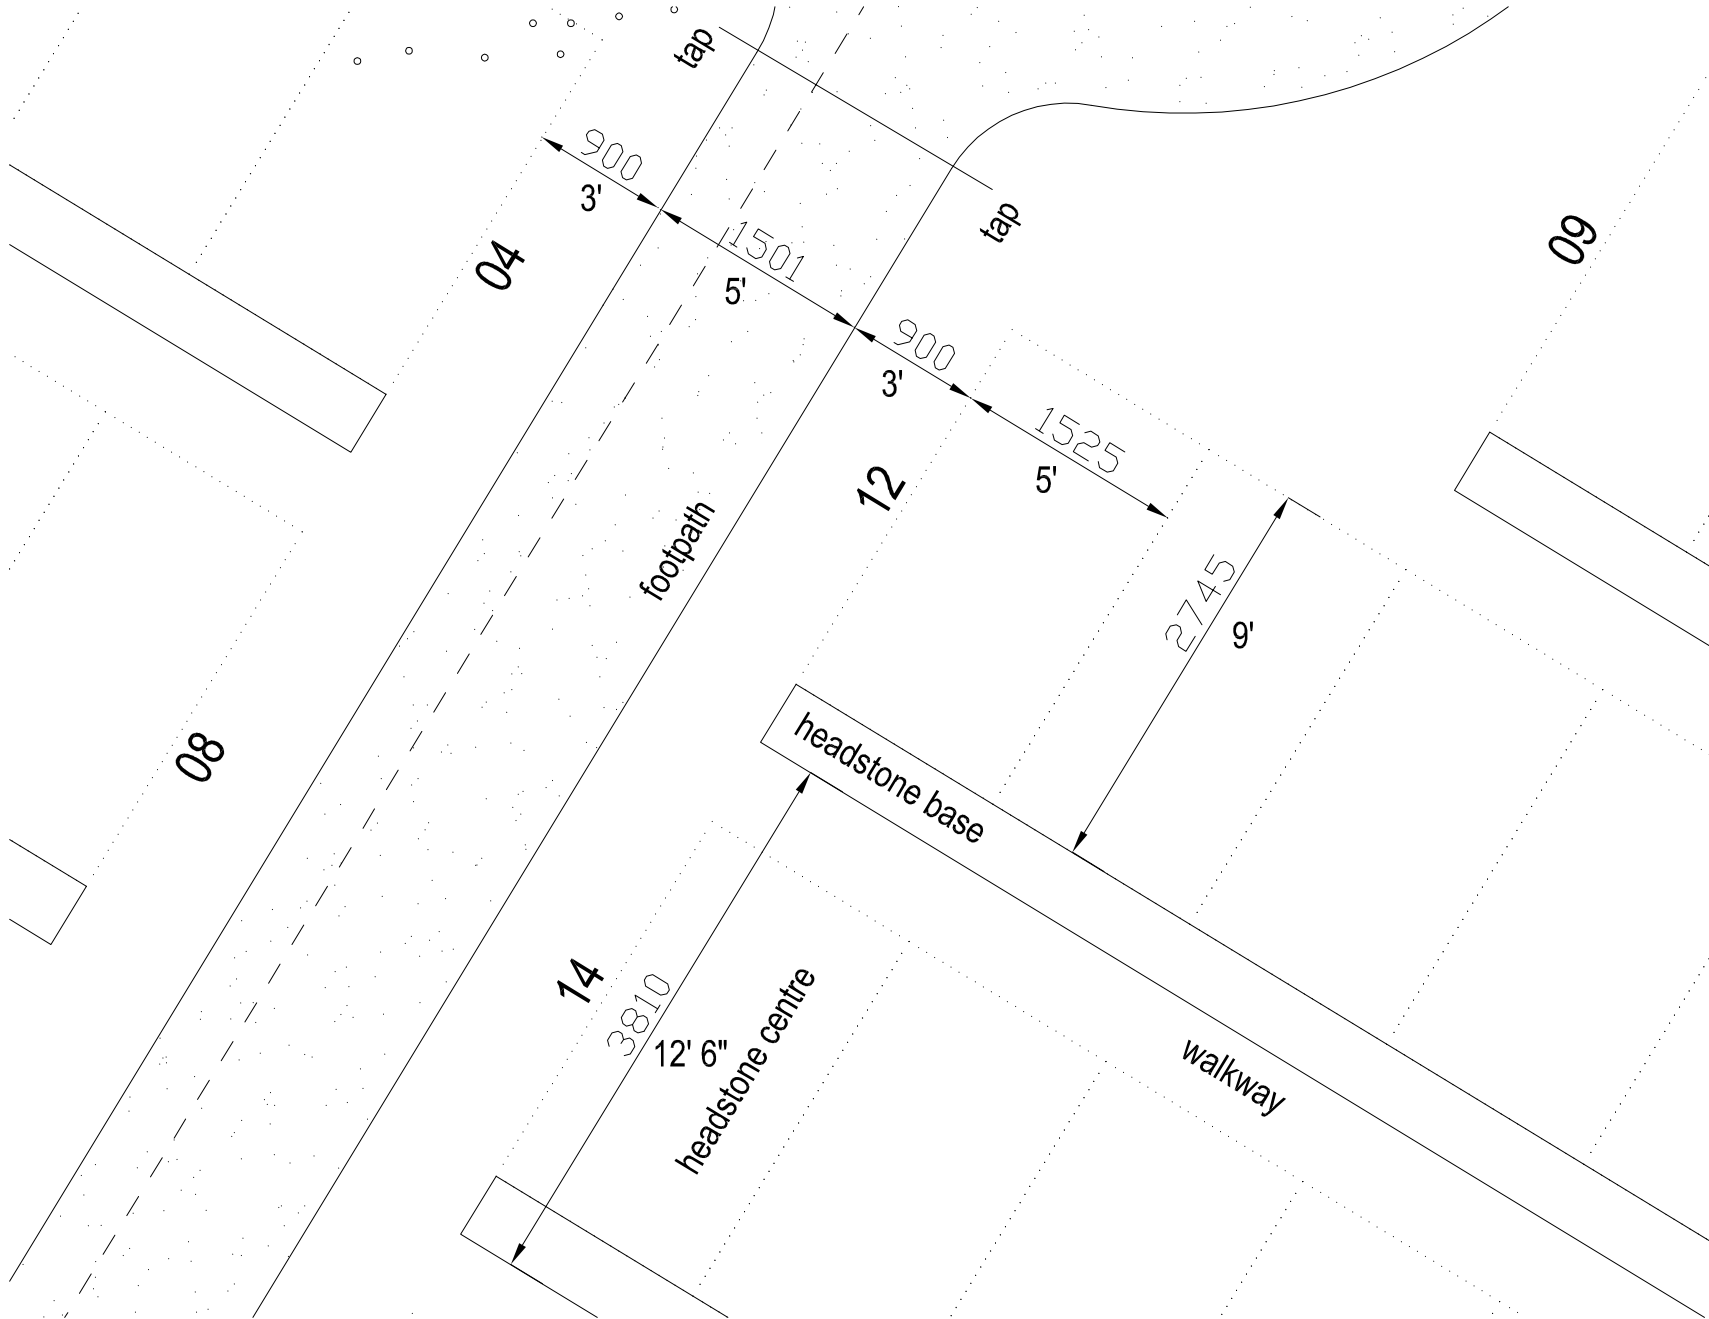


Burial Plot Setting Out

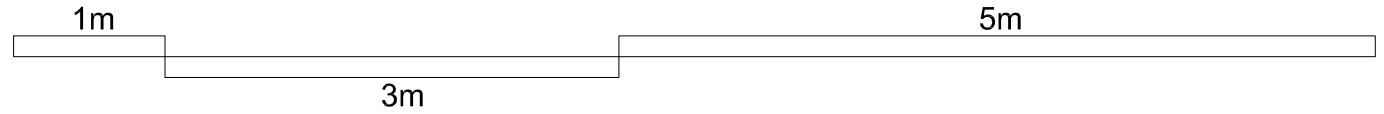

Reading BOROUGH COUNCIL **PROPERTY SERVICES**

19 Bennet Road, Reading RG2 0QX
Tel 0118 937 3081 Fax 0118 937 3994

Based upon the Ordnance Survey 1:1250 mapping with the permission of Her Majesty's Stationary Office (c) Crown Copyright. Unauthorised reproduction infringes Crown Copyright and may lead to prosecution or civil proceedings. Licence Number LA 079049.

Reading Cemetery & Crematorium

Cemetery Extension

Burial Plot Setting Out

Scale: A4 @ 1:50
Drawing No: 2801 (P) 007 Burial Plot Setting Out
Drawn by: D. Gohil
Checked by:
Date: 13 June 2018