


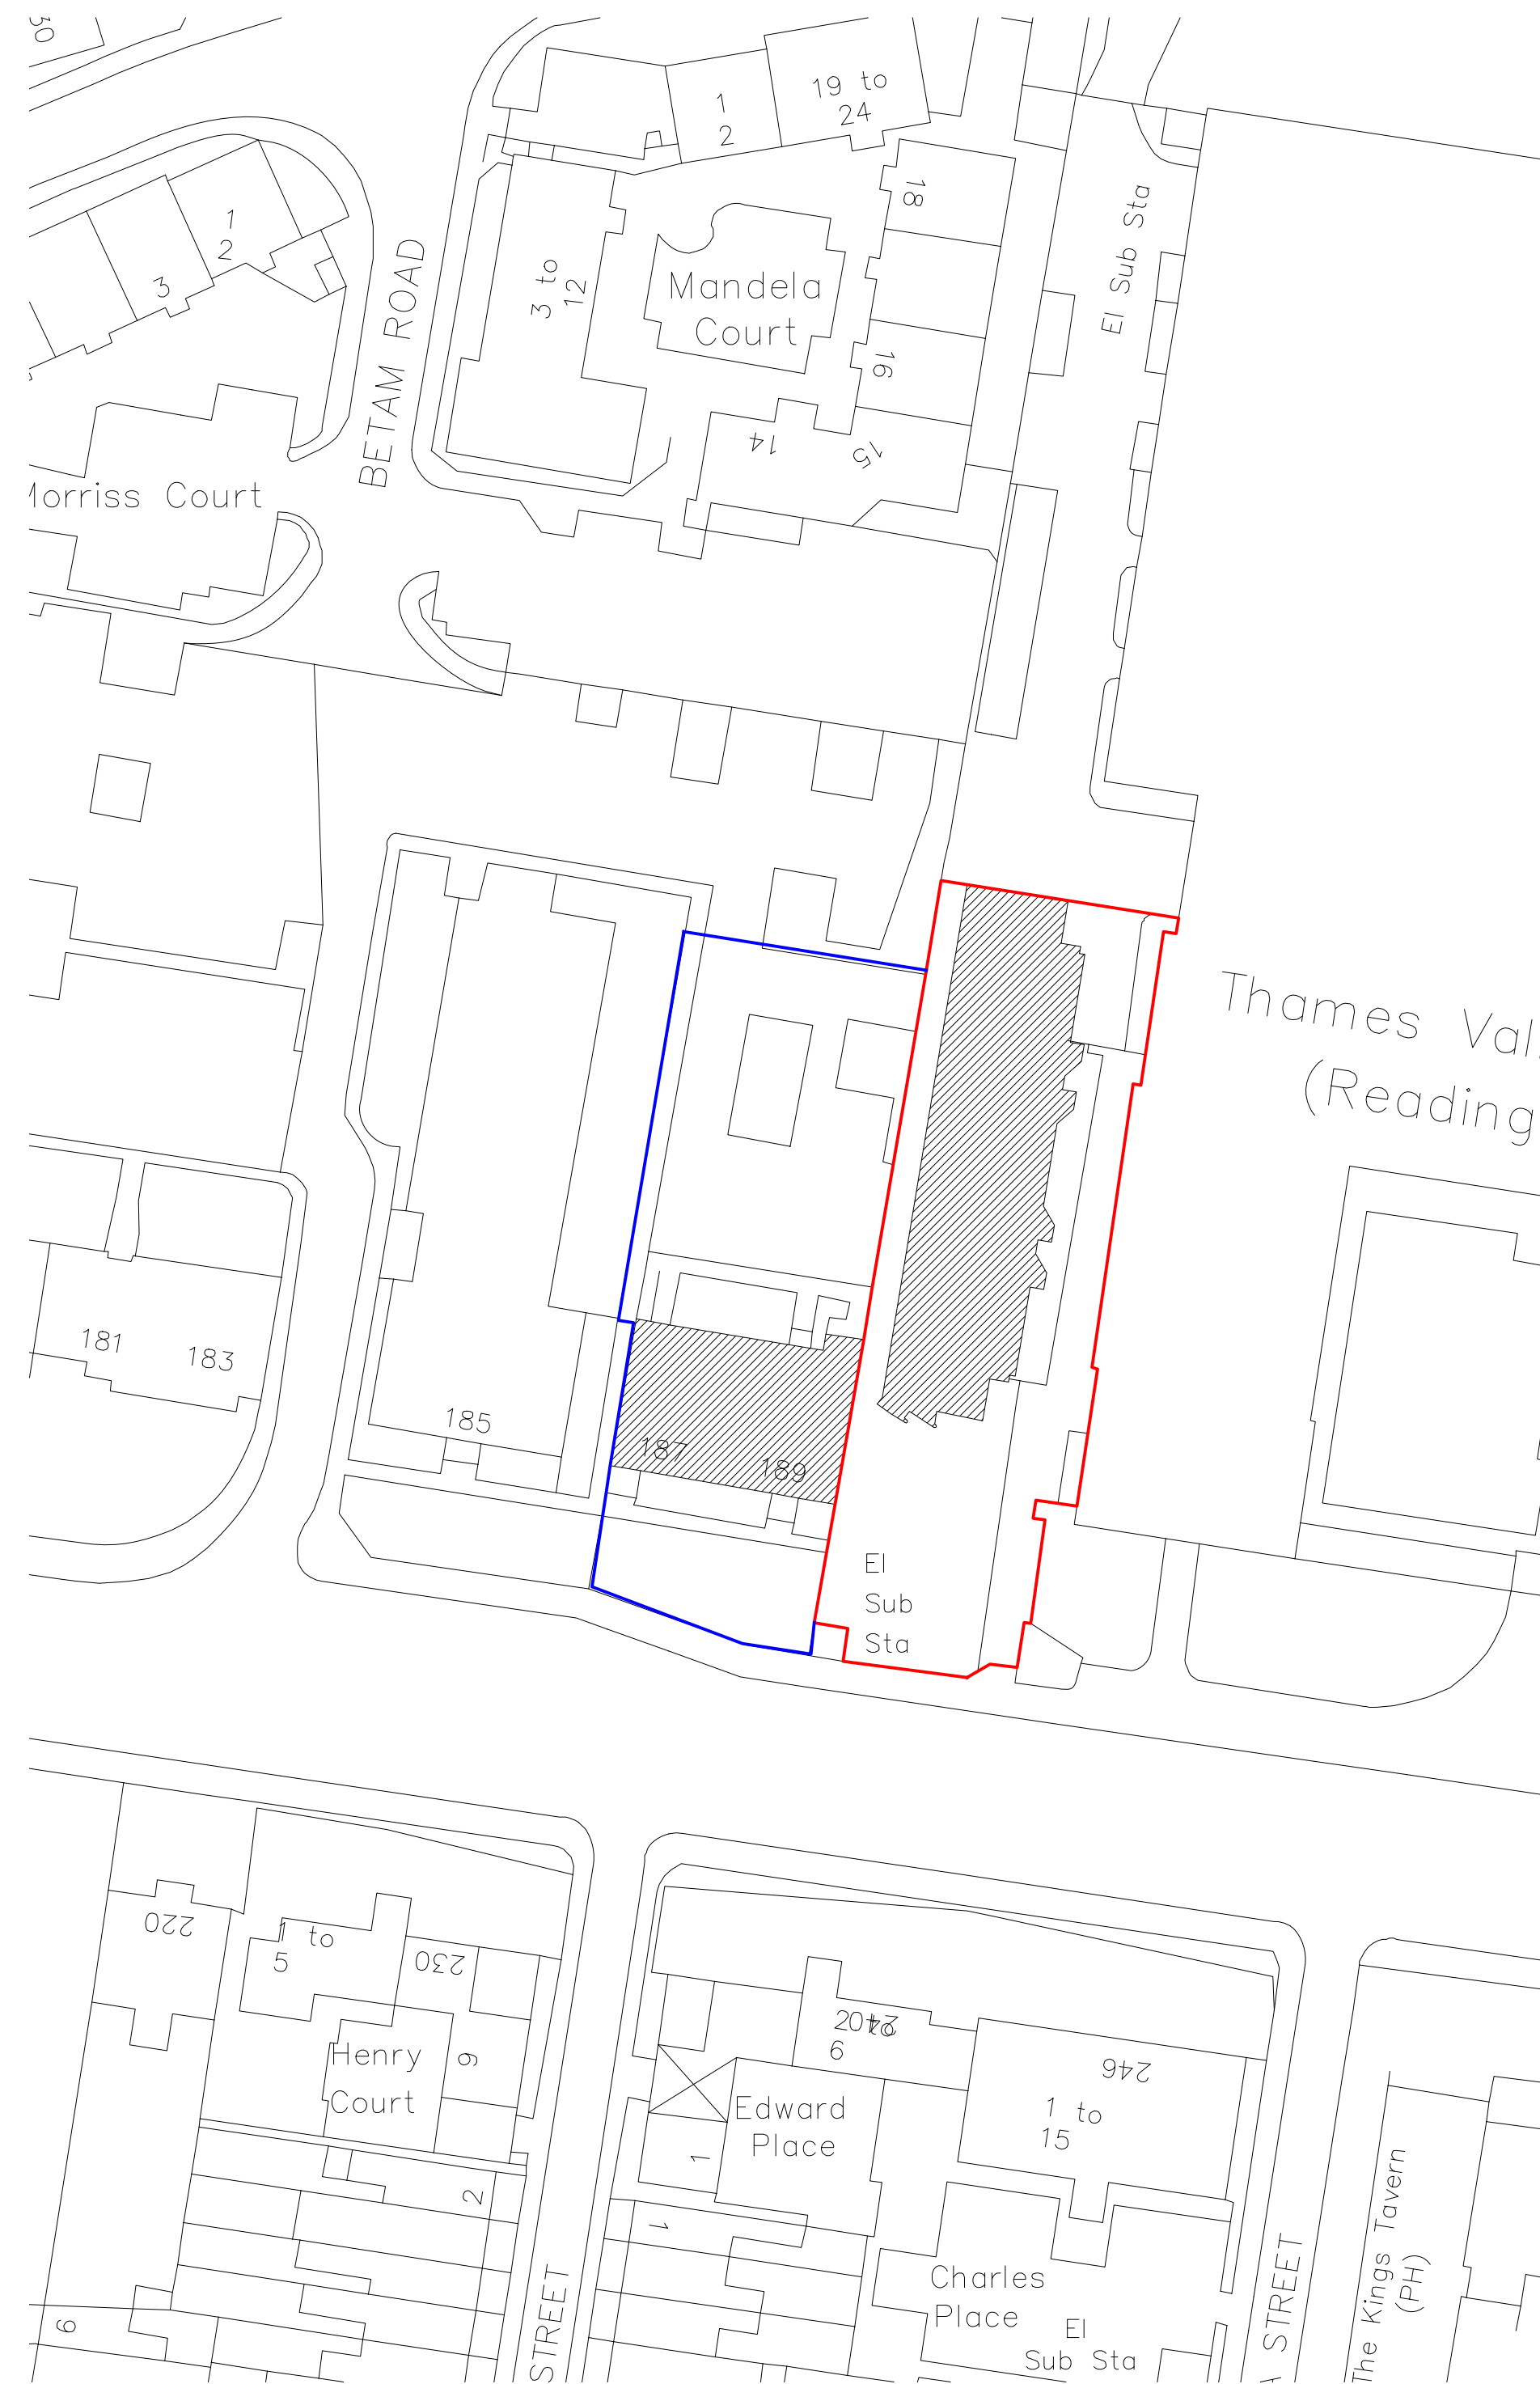

Block Plan

Revision	Date	Description	By	Check	Client logo	Notes	Key	Metropolitan Workshop Architecture + Urbanism	Metropolitan Workshop 14-16 Cowcross Street London EC1M 6DG 00 44 (0) 20 7566 0450 www.mnetwork.co.uk	Project: King's Road Client: Bagri Foundation Location: 191 Kings Road, Reading, RG1 4EX Title: Block Plan Date: December 2016 Scale: 1:500 @ A1									
00	15.12.16	Planning Issue	RH	ER		Do not scale drawings. All dimensions should be checked on site. Errors to be reported to architect. To be read in conjunction with all relevant architects services and engineers drawings. Contractors, sub-contractors and suppliers must verify any critical dimensions on site prior to fabrication of any building element. Any discrepancies are to be reported to the architect. This drawing should be read in conjunction with all relevant specifications, engineers and specialists consultants information. Any discrepancies must be reported prior to installation.													
<table><tr><td>Drawing Number:</td><td>Job No.</td><td>Status</td><td>Package</td><td>Reference</td><td>Revision</td></tr><tr><td></td><td>1509</td><td>Planning</td><td>106</td><td>101</td><td>00</td></tr></table>											Drawing Number:	Job No.	Status	Package	Reference	Revision		1509	Planning
Drawing Number:	Job No.	Status	Package	Reference	Revision														
	1509	Planning	106	101	00														