


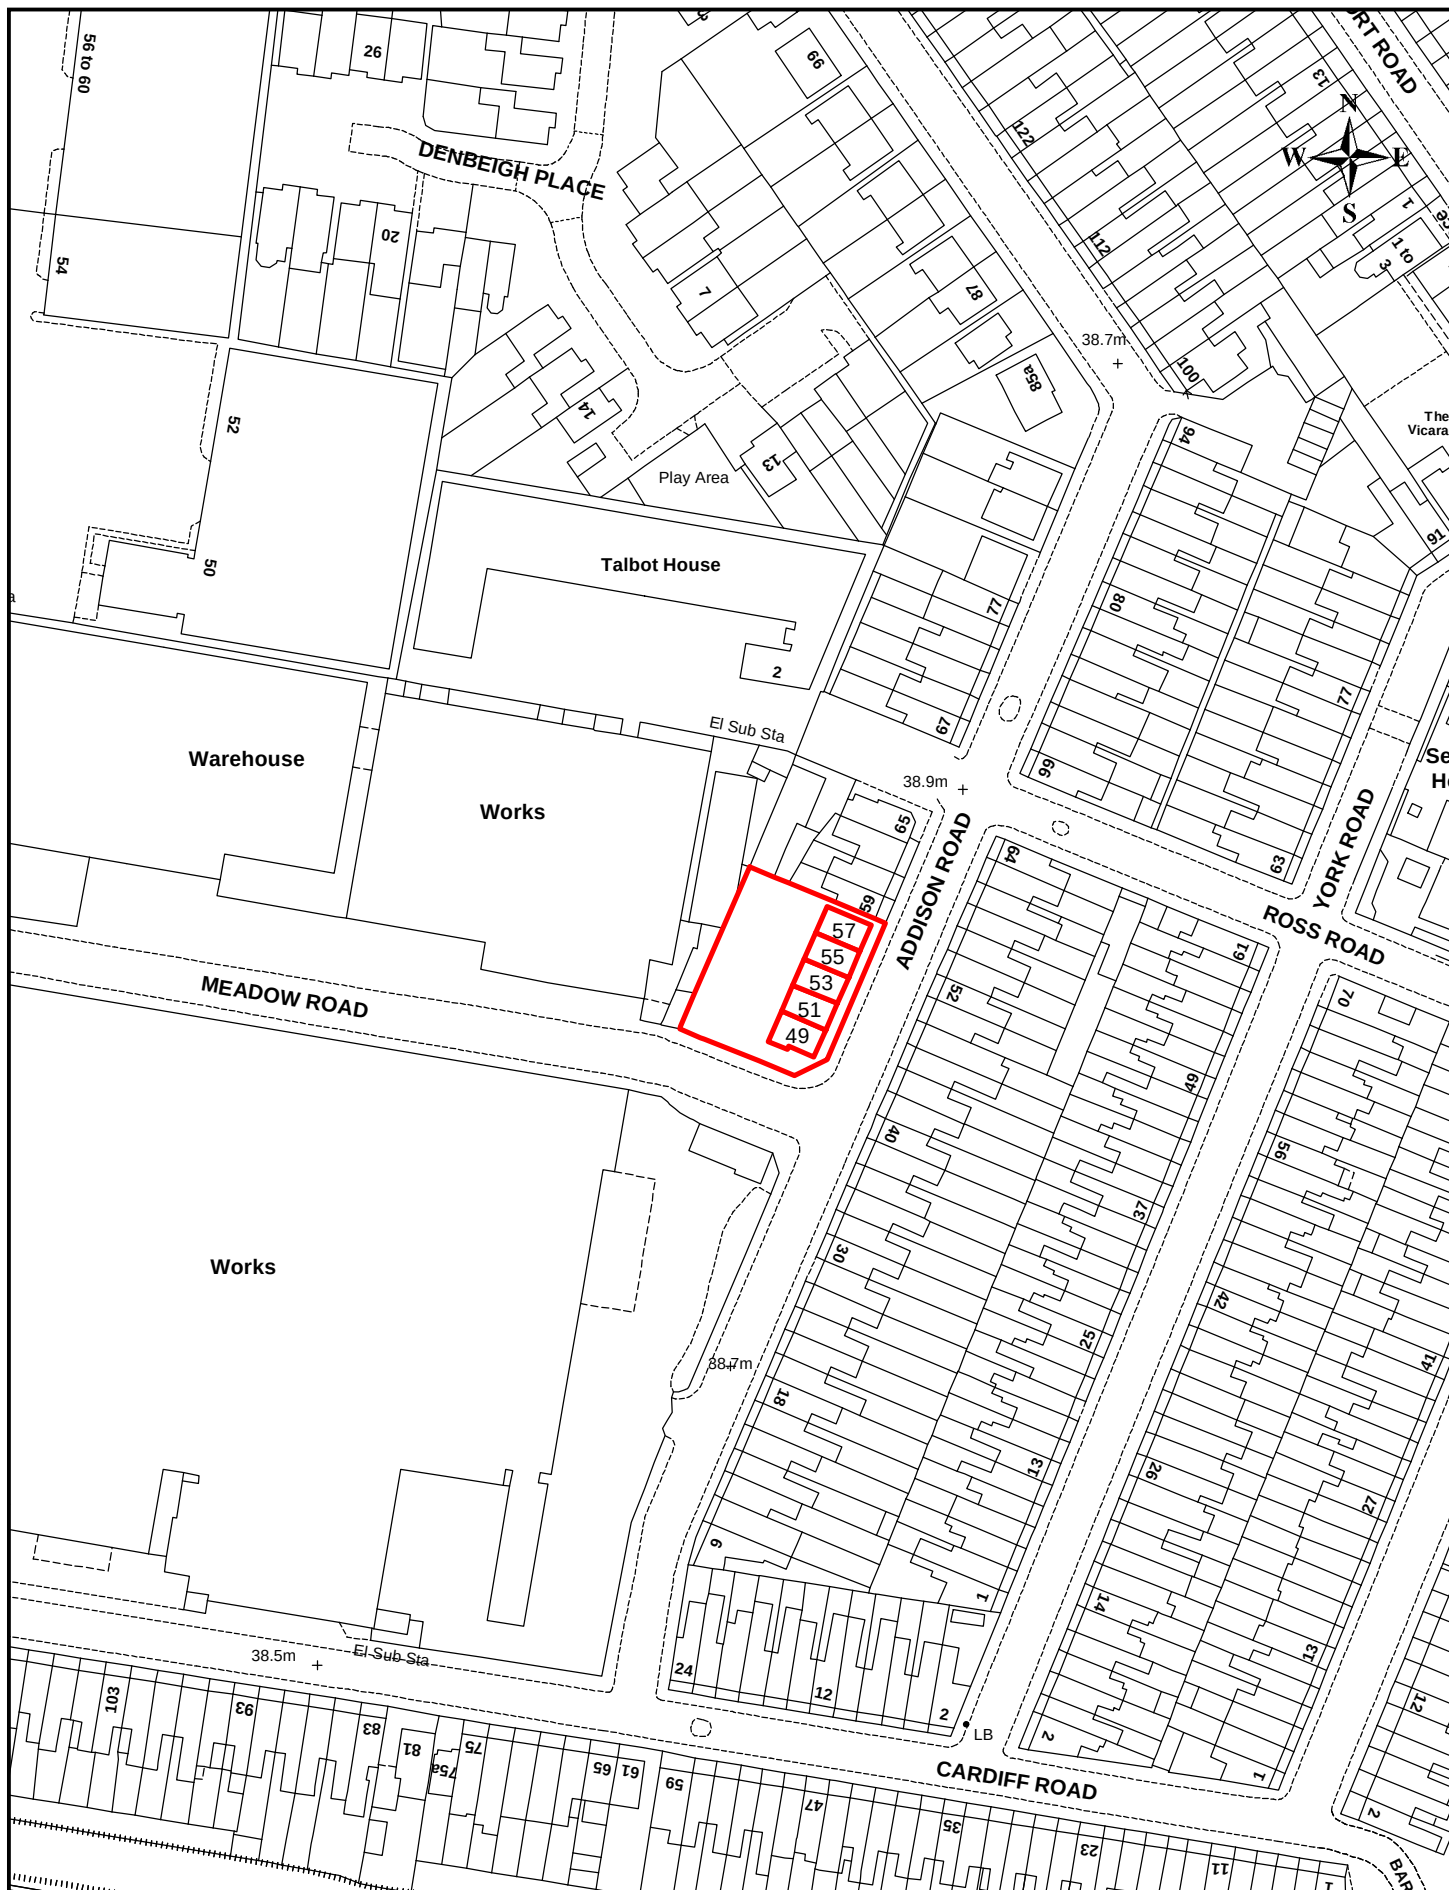

Title: STREET NAMING & NUMBERING PLAN.
49-57 (odds), Addison Road, Reading. RG1 8EN

SN&N Xref.No.: 34520180504

Date: 30/05/2018

Scale at A4: 1:1250

Produced by GIS & Mapping Services

Ref: G:\RBC process\2018\0518 Applications May 18\34520180504

