



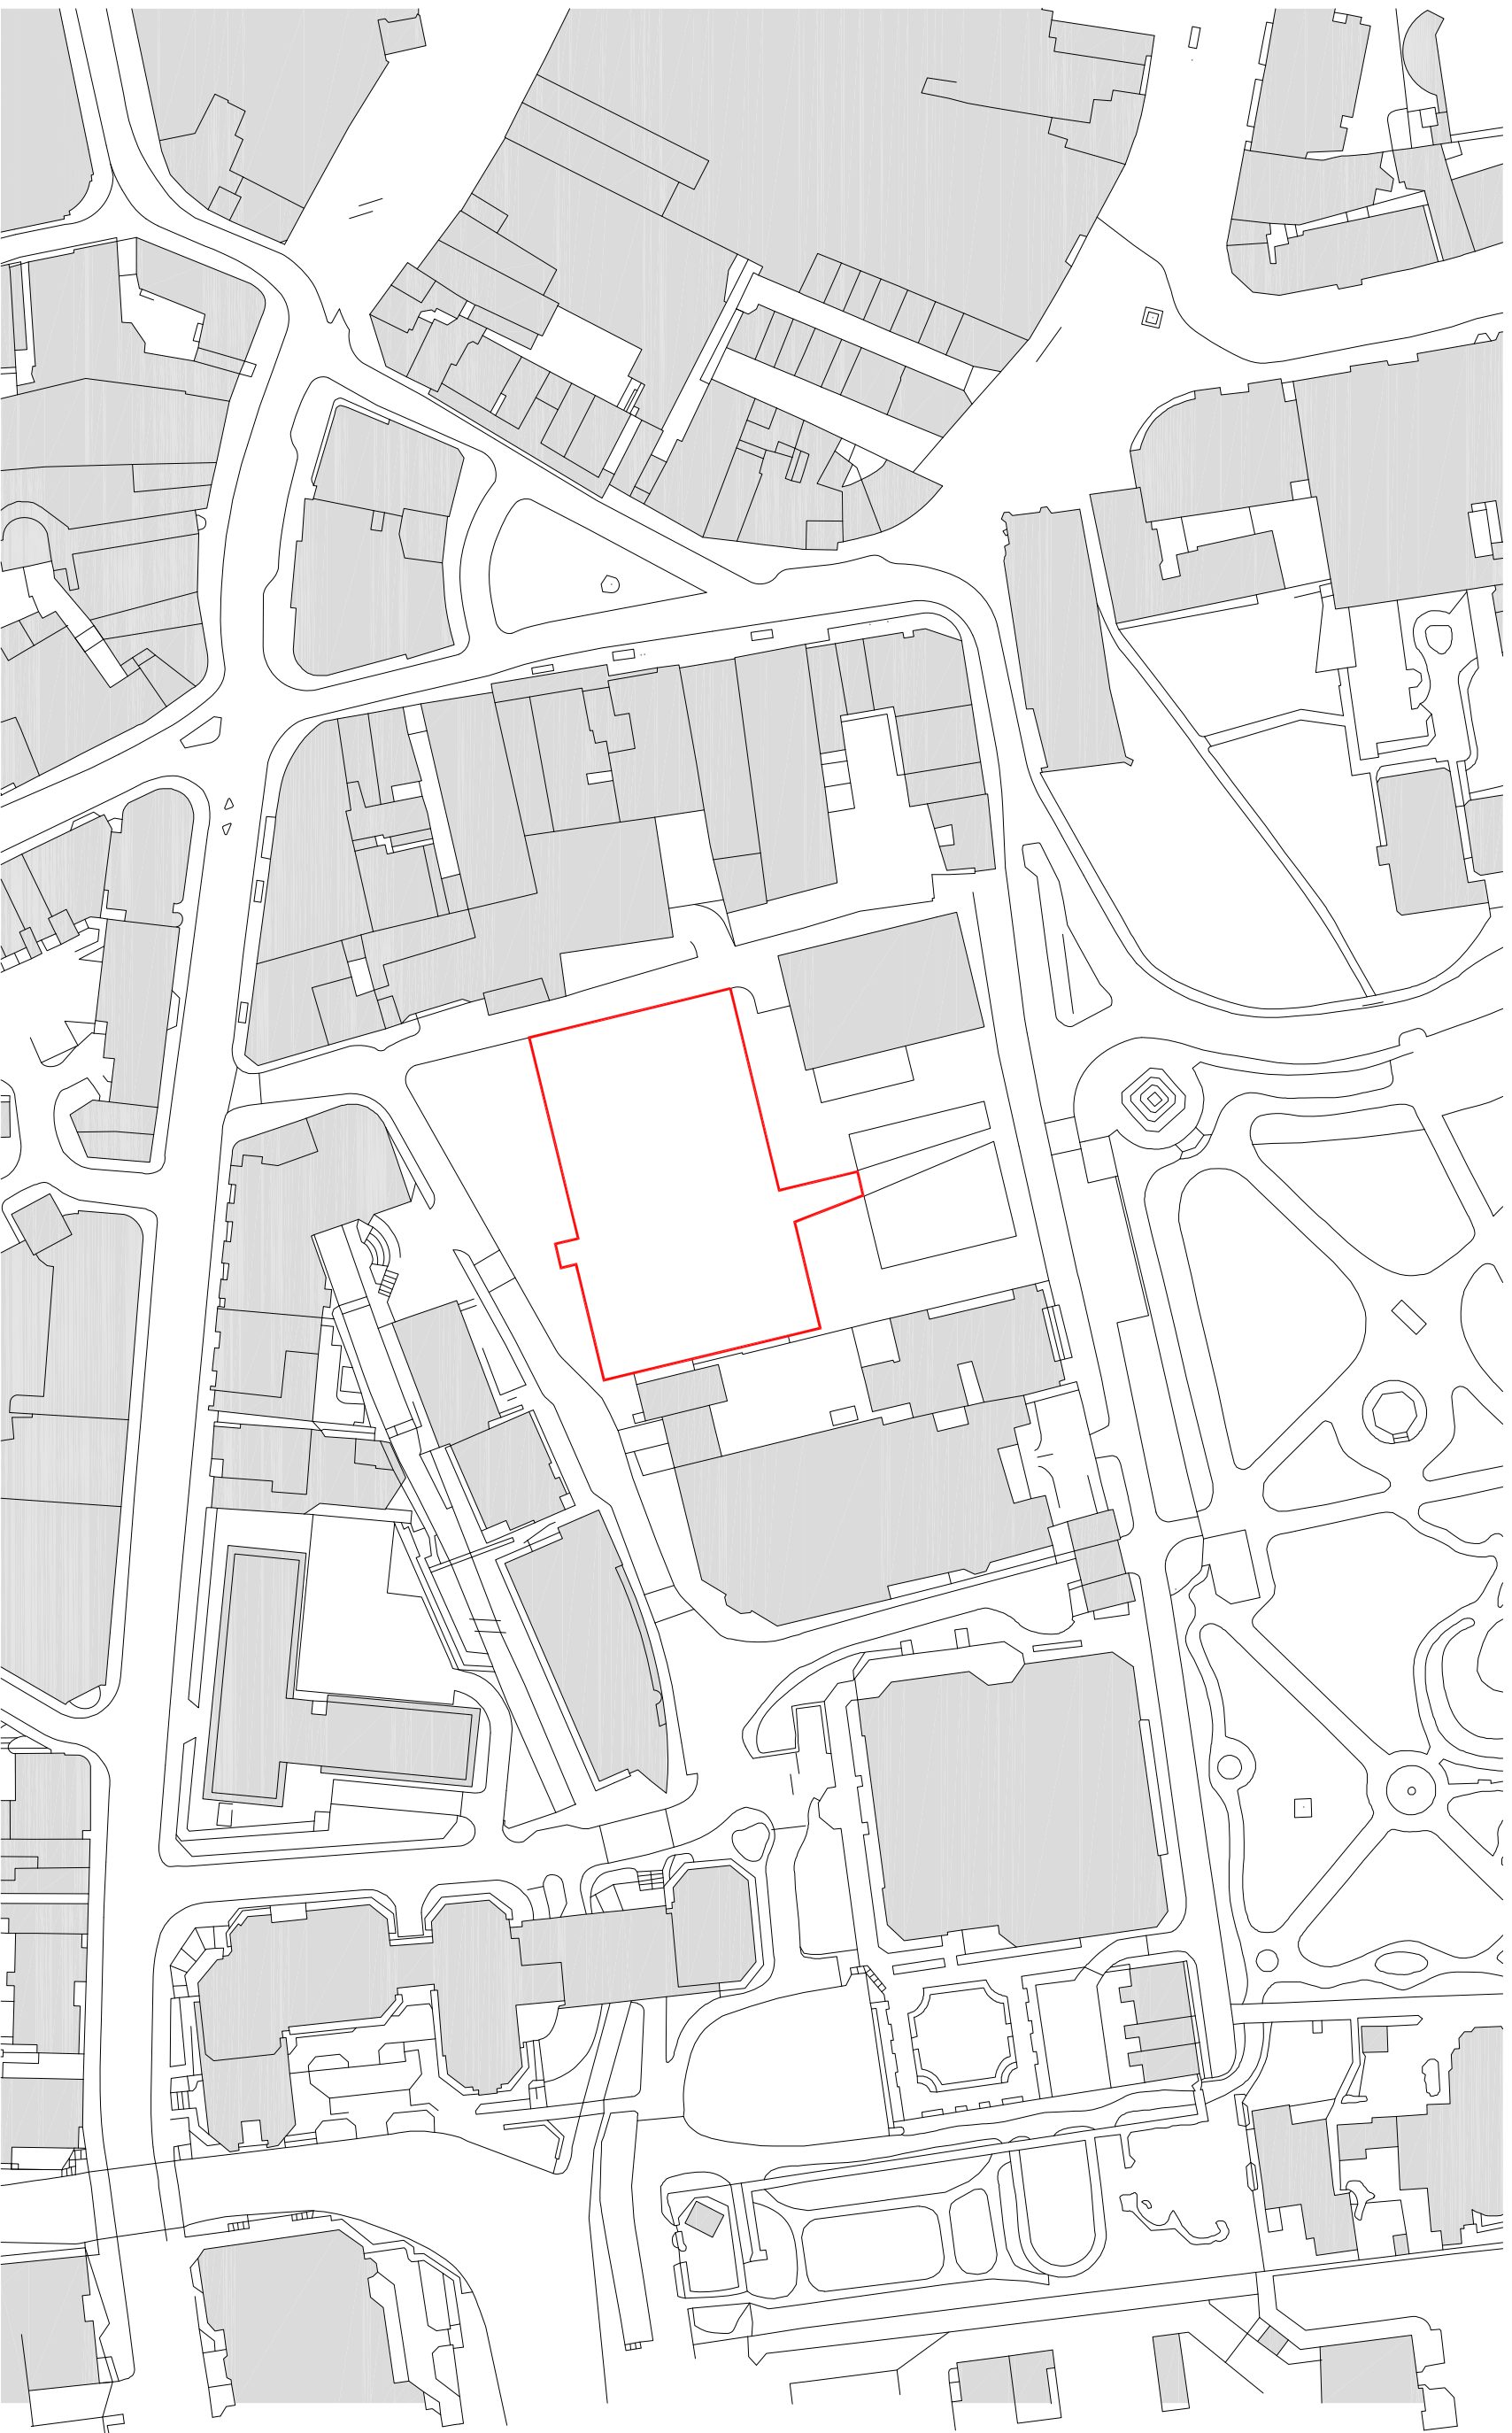

SCHROEDERS

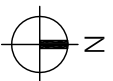

DAVIDSON, READING

PROPOSED LOCATION PLAN

Drawn By:	Checked By:	Authorised By:	Revision By:	Rev Auth By:
FM	JD	SMC	-	-
Date:	Scale	Drawing No:	Rev date:	Rev:
10/11/2017	1:1250 @ A3	1189 / PL /1000	-	-

1 Castle Yard Richmond
London TW9 0TF
t: +44 (0) 20 8332 3900
f: +44 (0) 20 8332 3901
www.myn-a.com