
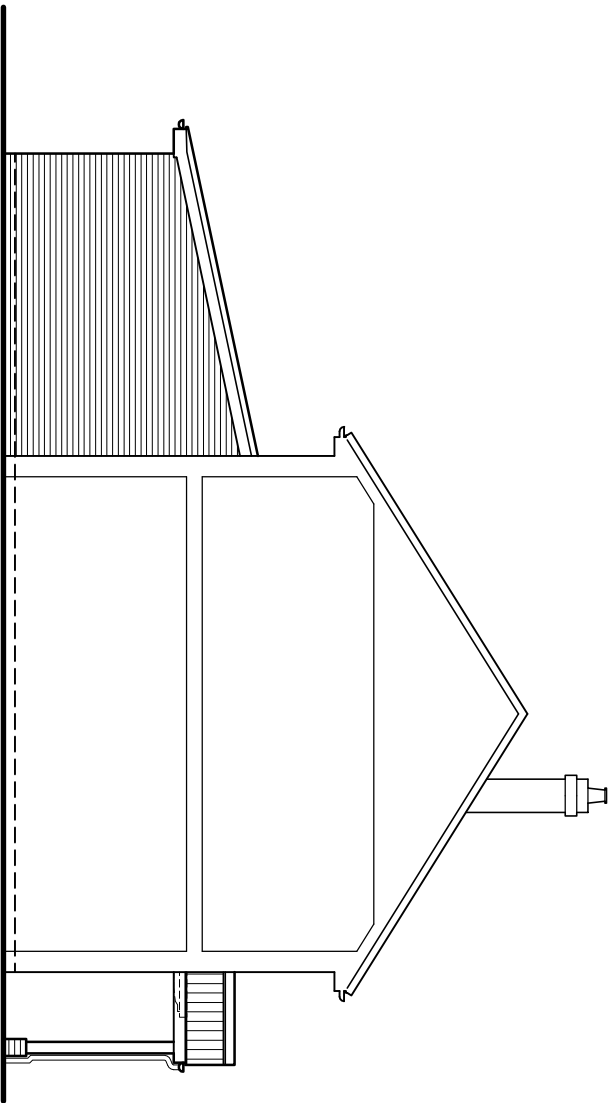
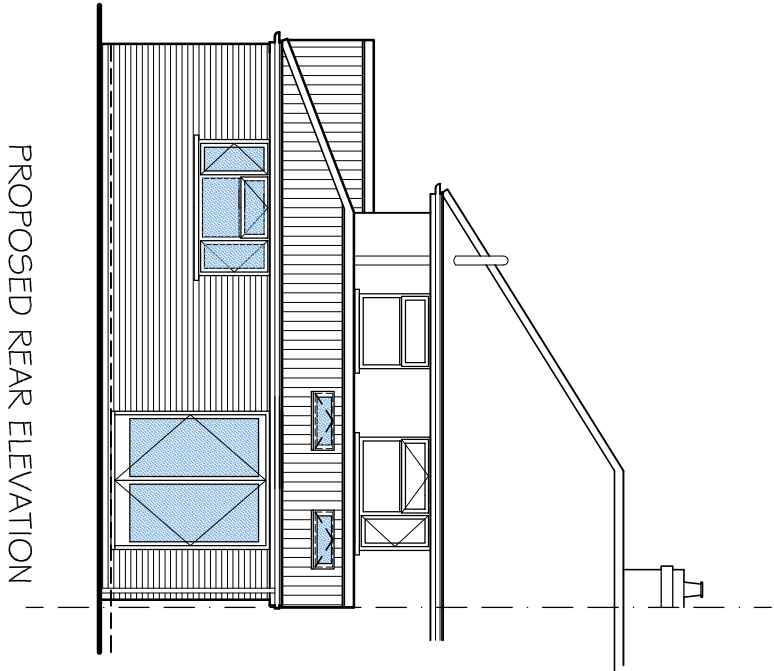


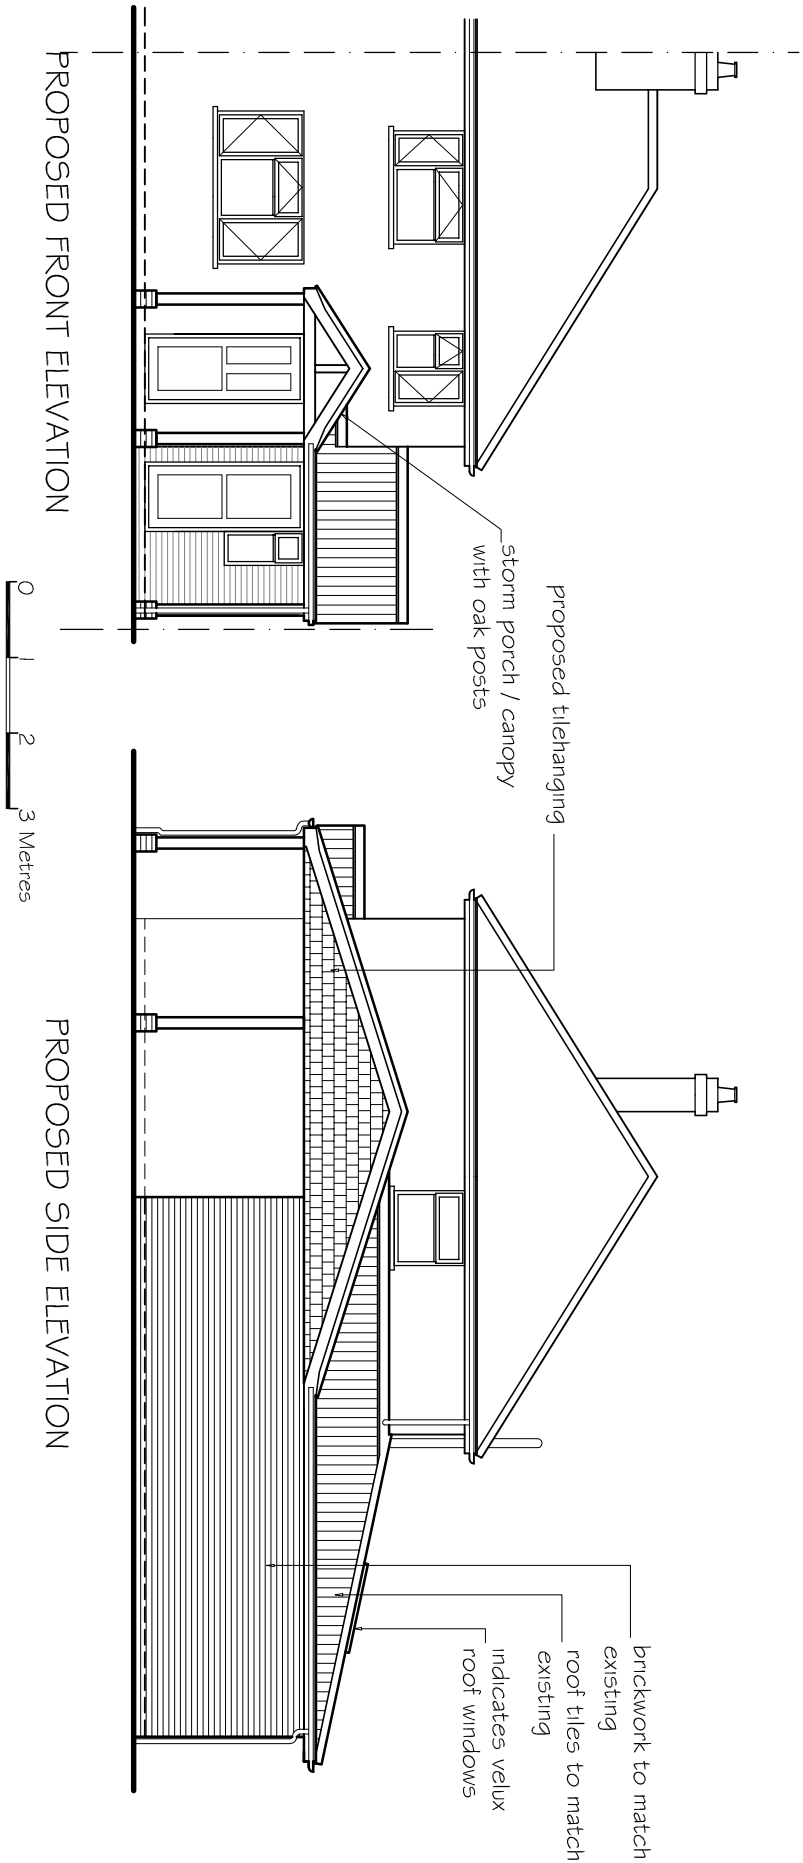

DATE	MODIFICATION	ISSUE	TITLE:-		SCALE:- 1:100 @ A3	
			PROPOSED ELEVATIONS AT 101 ST SAVOURES ROAD, READING BERKS, RG1 6EJ for Mr & Mrs Thurston		DRAWN BY:-	DATE:-
					CVS Designs Ltd	Mar 2018
					DRAWING No:-	REV:-
					02	