



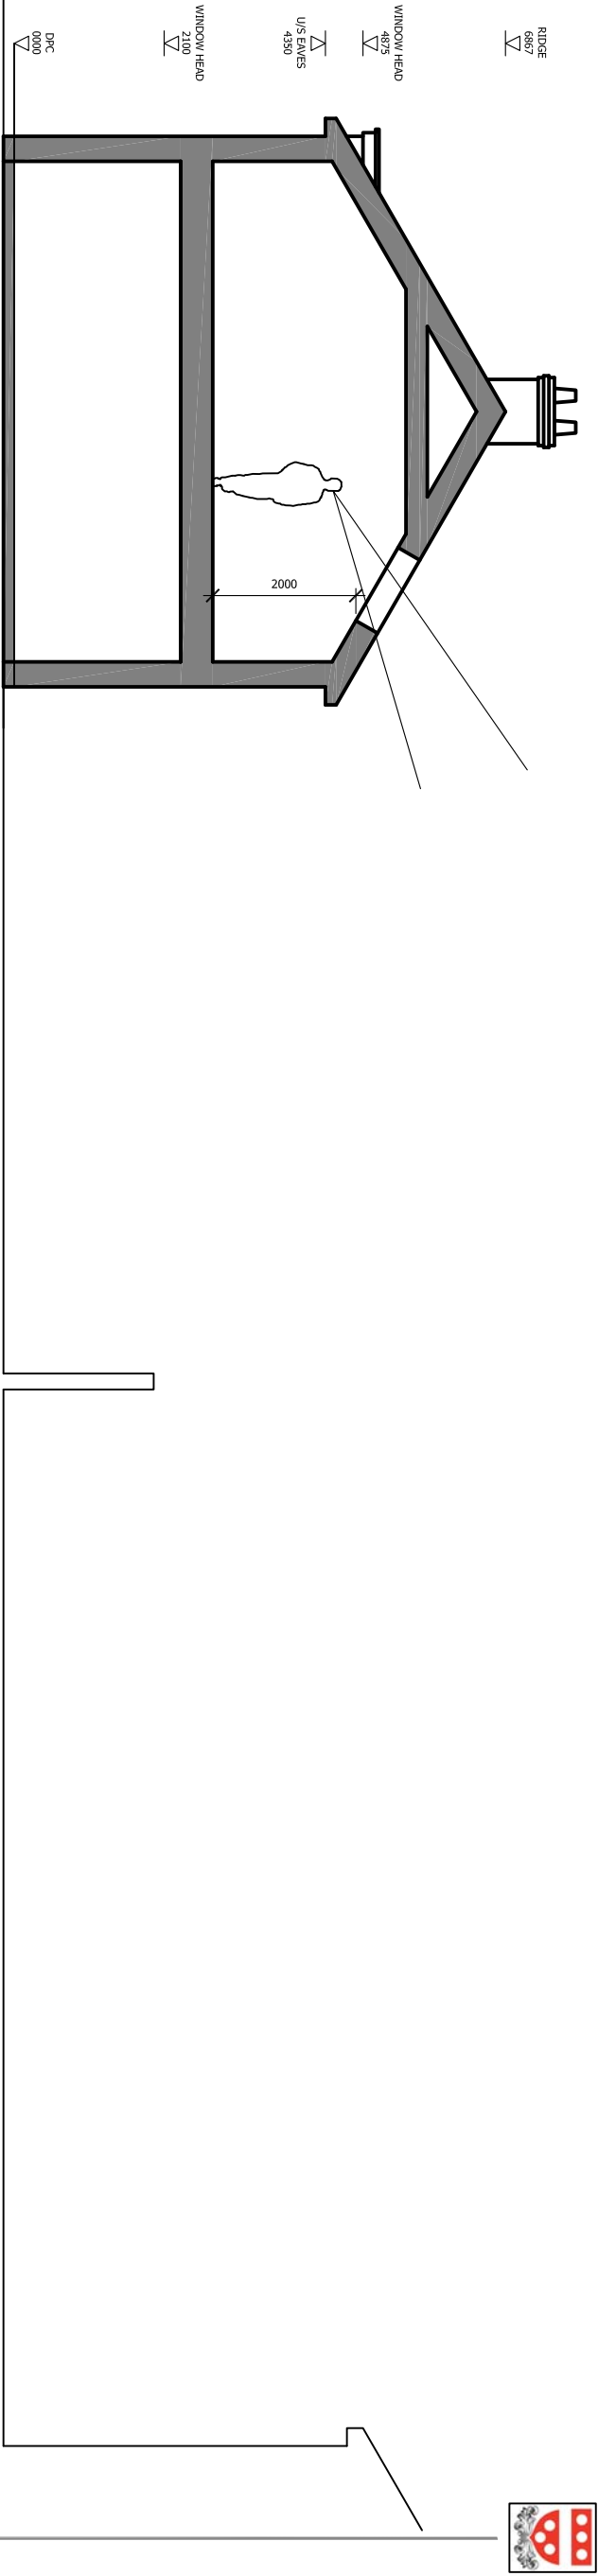

key plan
NTS

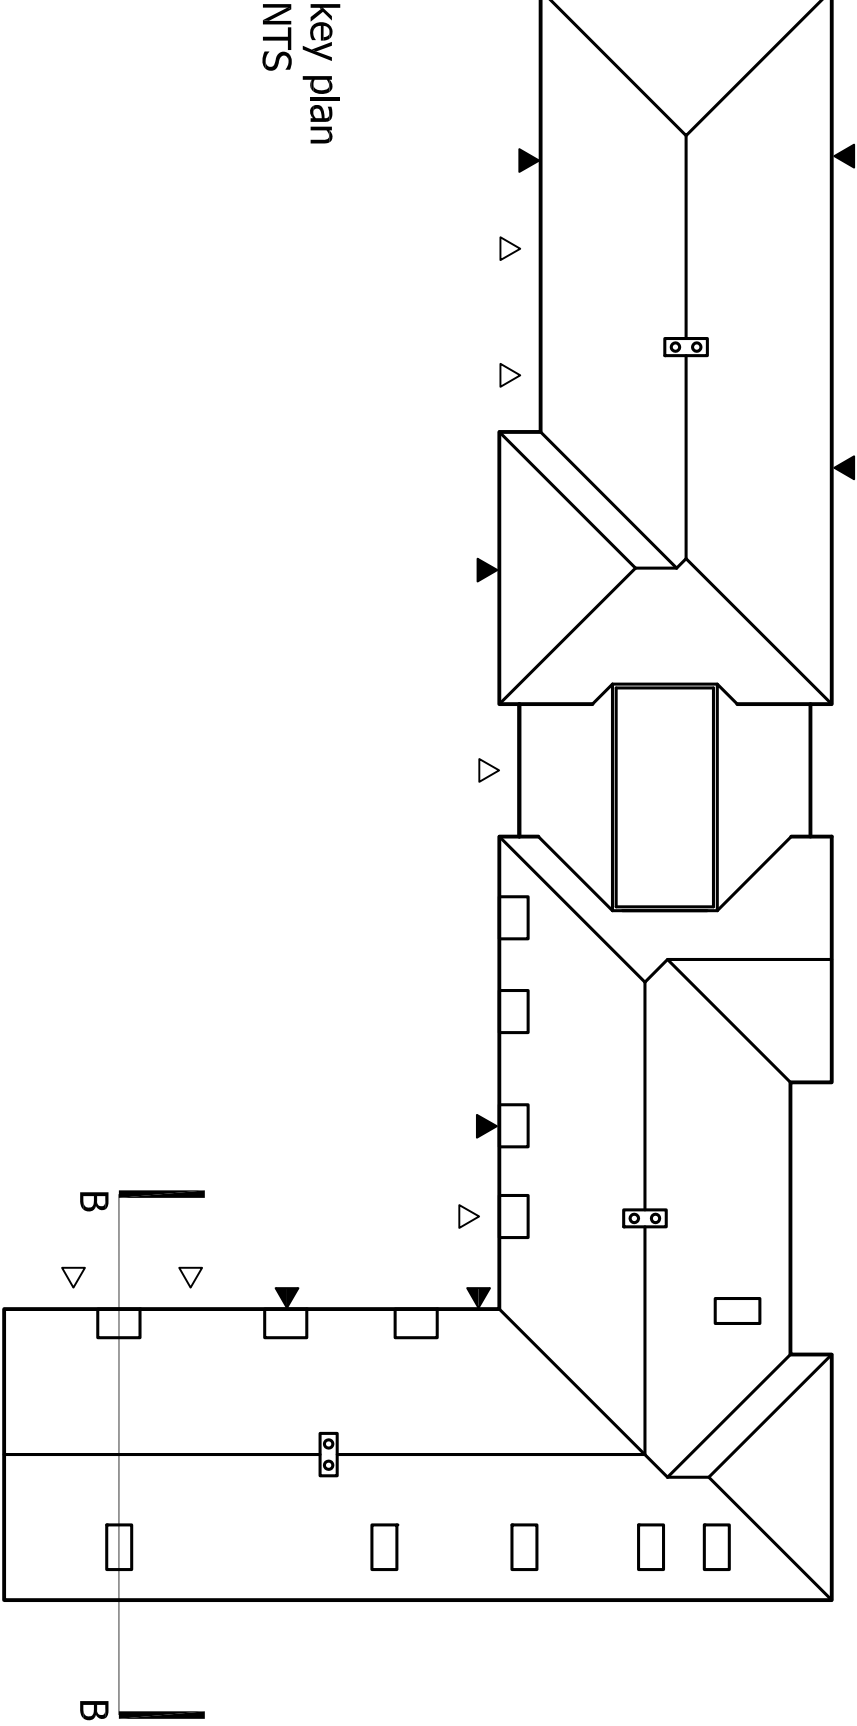

REV	DATE	DETAILS	BY

Do not scale from this drawing, except for planning purposes.
Do not use this drawing for construction purposes without the
consent of the author. Any discrepancy or suggested
modification is to be reported to Lucas Design immediately.

PROJECT: CASTLE CRESCENT,
READING

TITLE:	PROPOSED SECTION BB THROUGH ROOFLIGHTS
JOB NO:	17/056
DWG NO:	PL012
REVISION:	
SCALE:	1:100 @ A3
DATE:	MAY'18
DRAWN BY:	EJ
CHECKED BY:	
DWG STATUS:	PLANNING



11A WEST STREET, REIGATE
SURREY, RH2 9BL
Tel: 01737 243 340 Fax: 01737 244 836
Email: info@lucas-design.co.uk
www.lucas-design.co.uk