



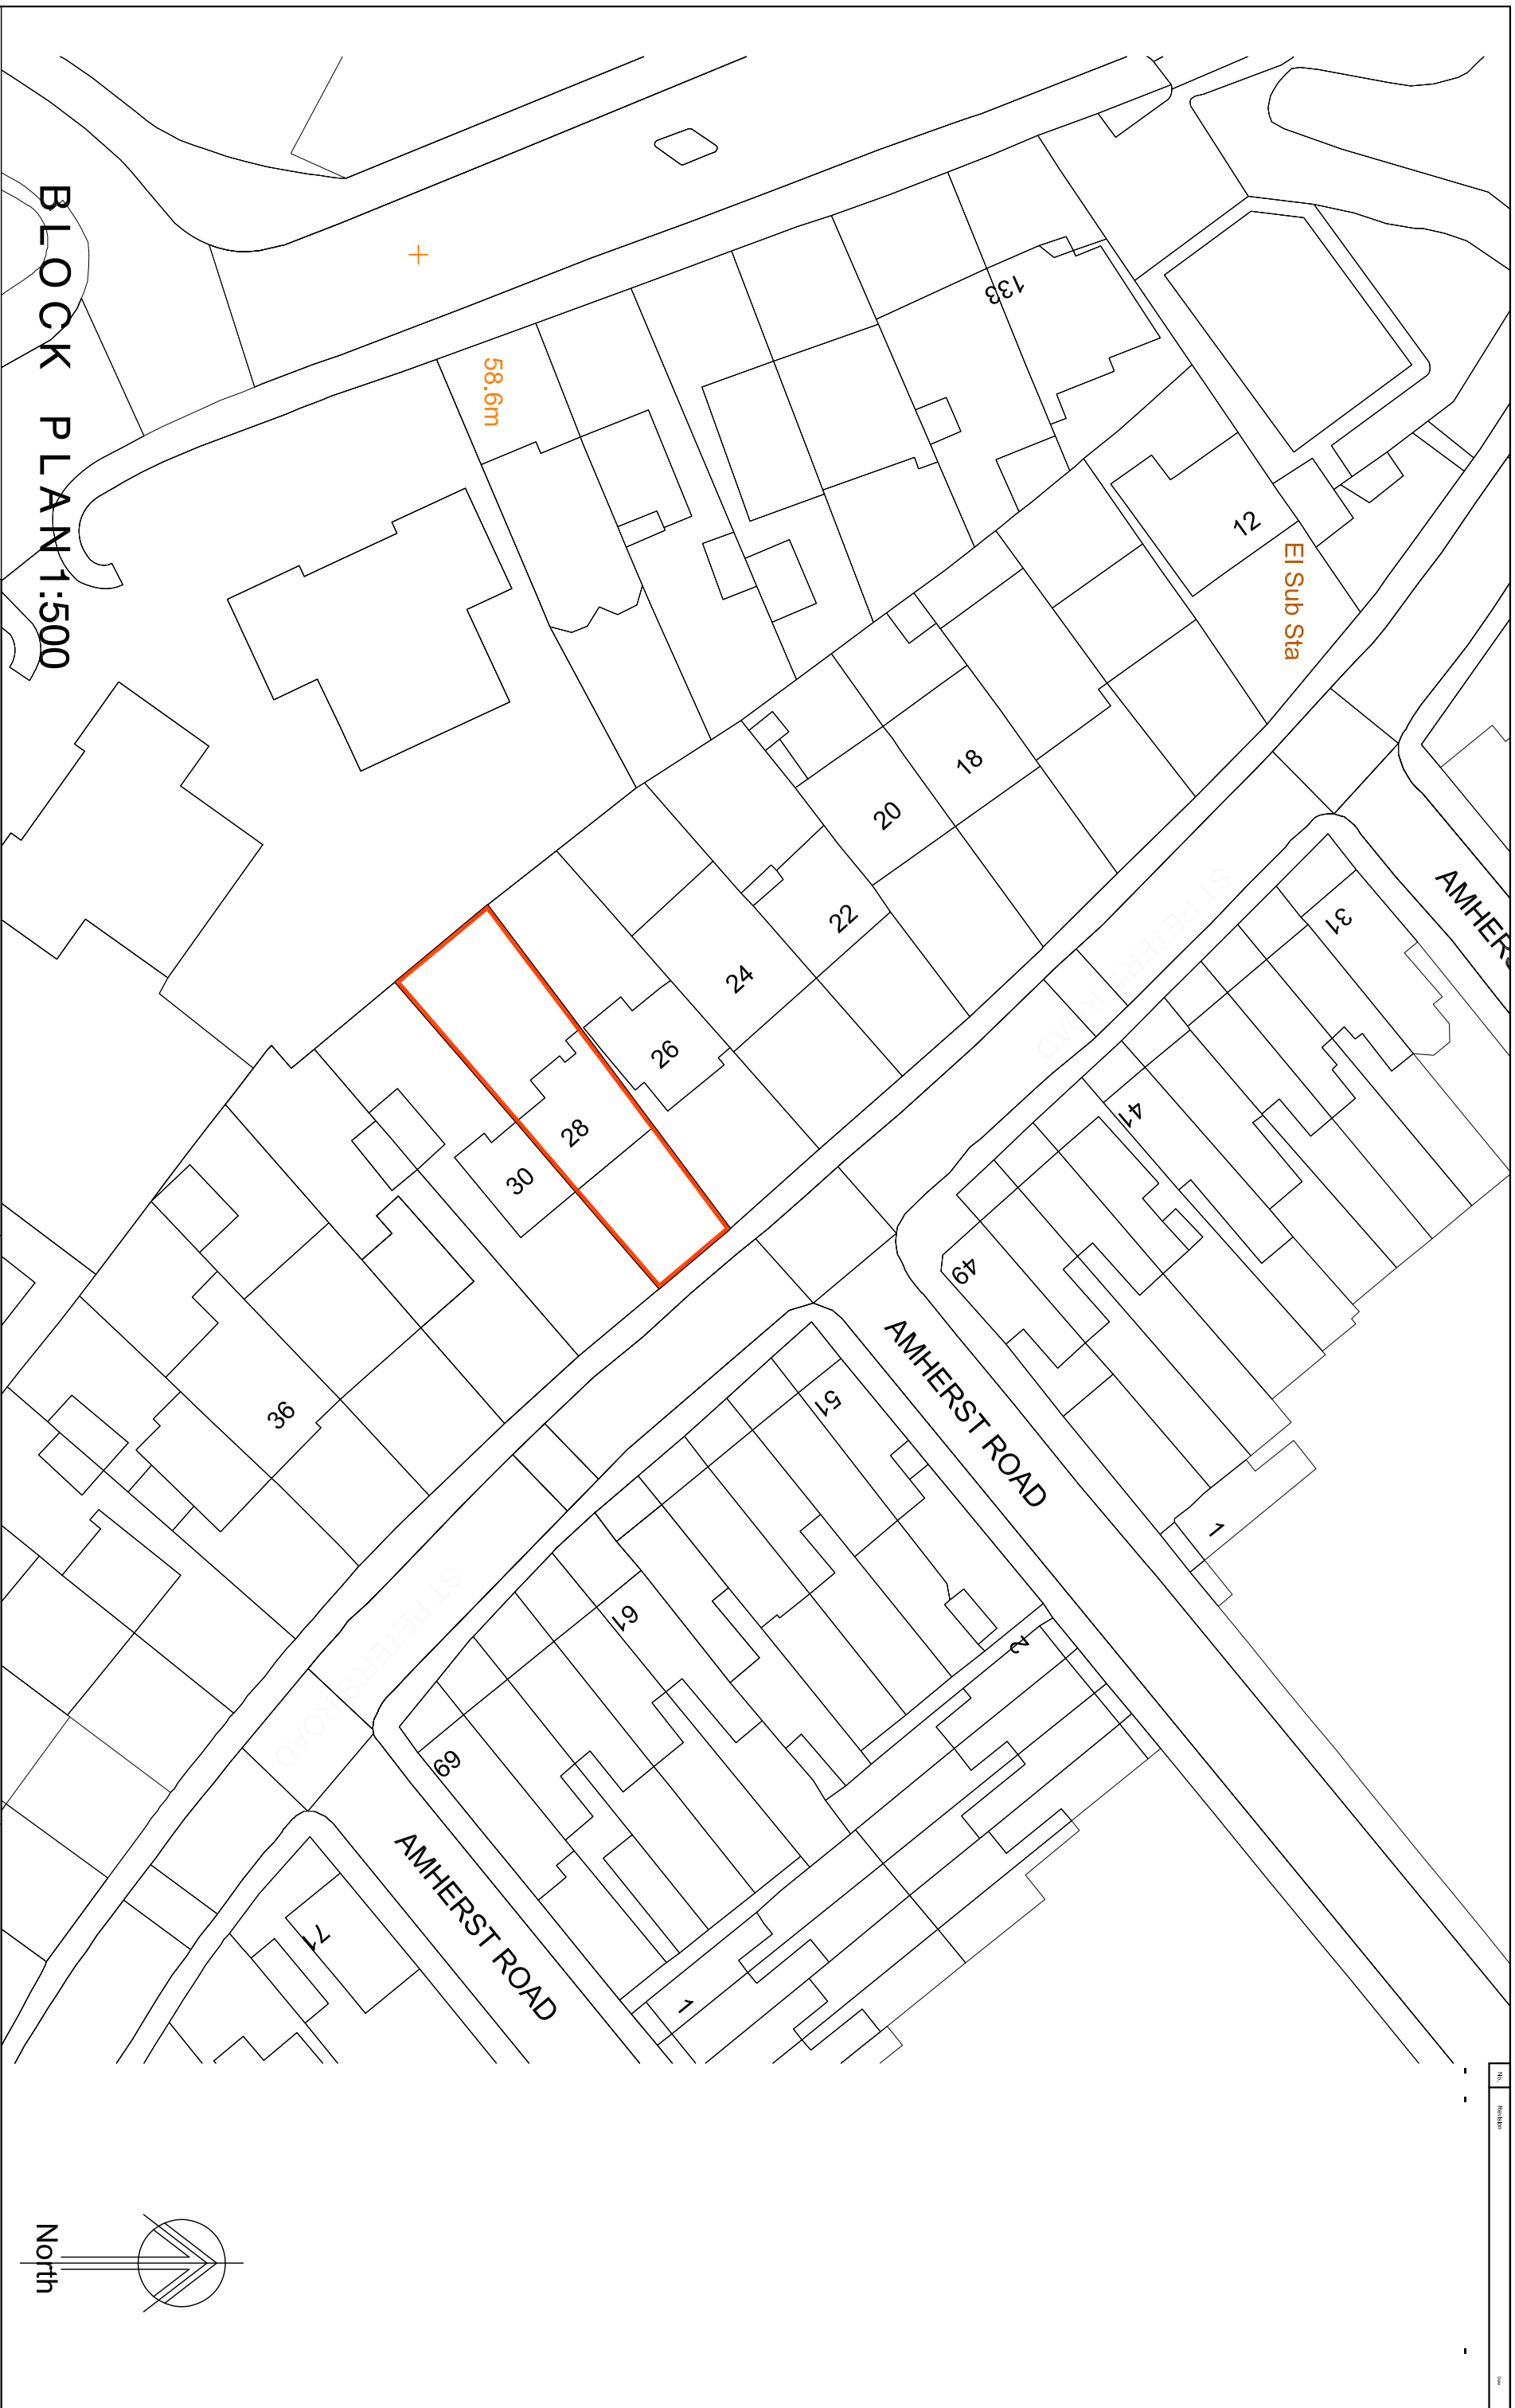


North

BLOCK PLAN:500

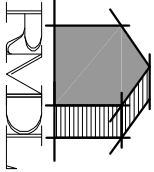

RAMMURTI DESIGN LTD
ARCHITECTURAL & PLANNING SERVICES
268 TILGHURST ROAD, READING RG30 2NE
TEL/FAX:01189510628 MOB:07799883574

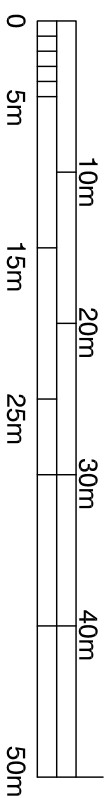

Proposed single storey rear extension to existing house in multiple occupation at 21 De Beauvoir Road, Reading

SITE & BLOCK PLANS

Scale: as shown
Date: Dec 2017

STP:001 Rev -