




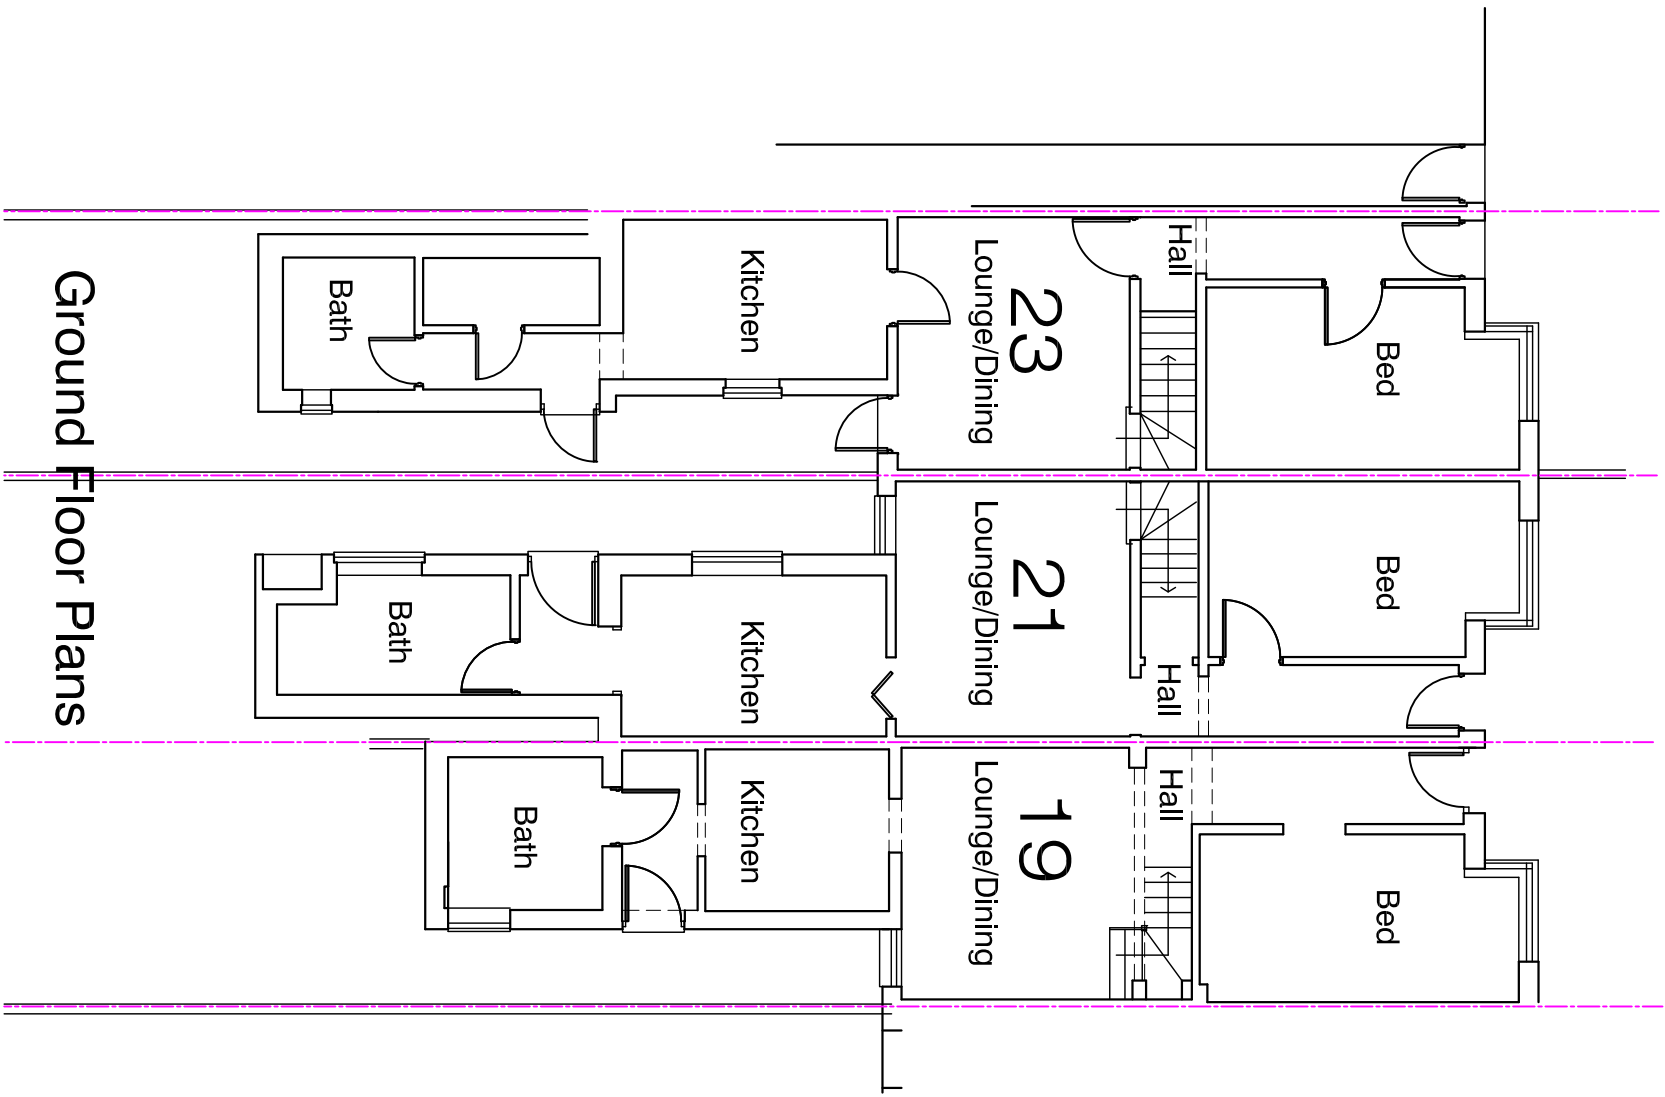

Ground Floor Plans

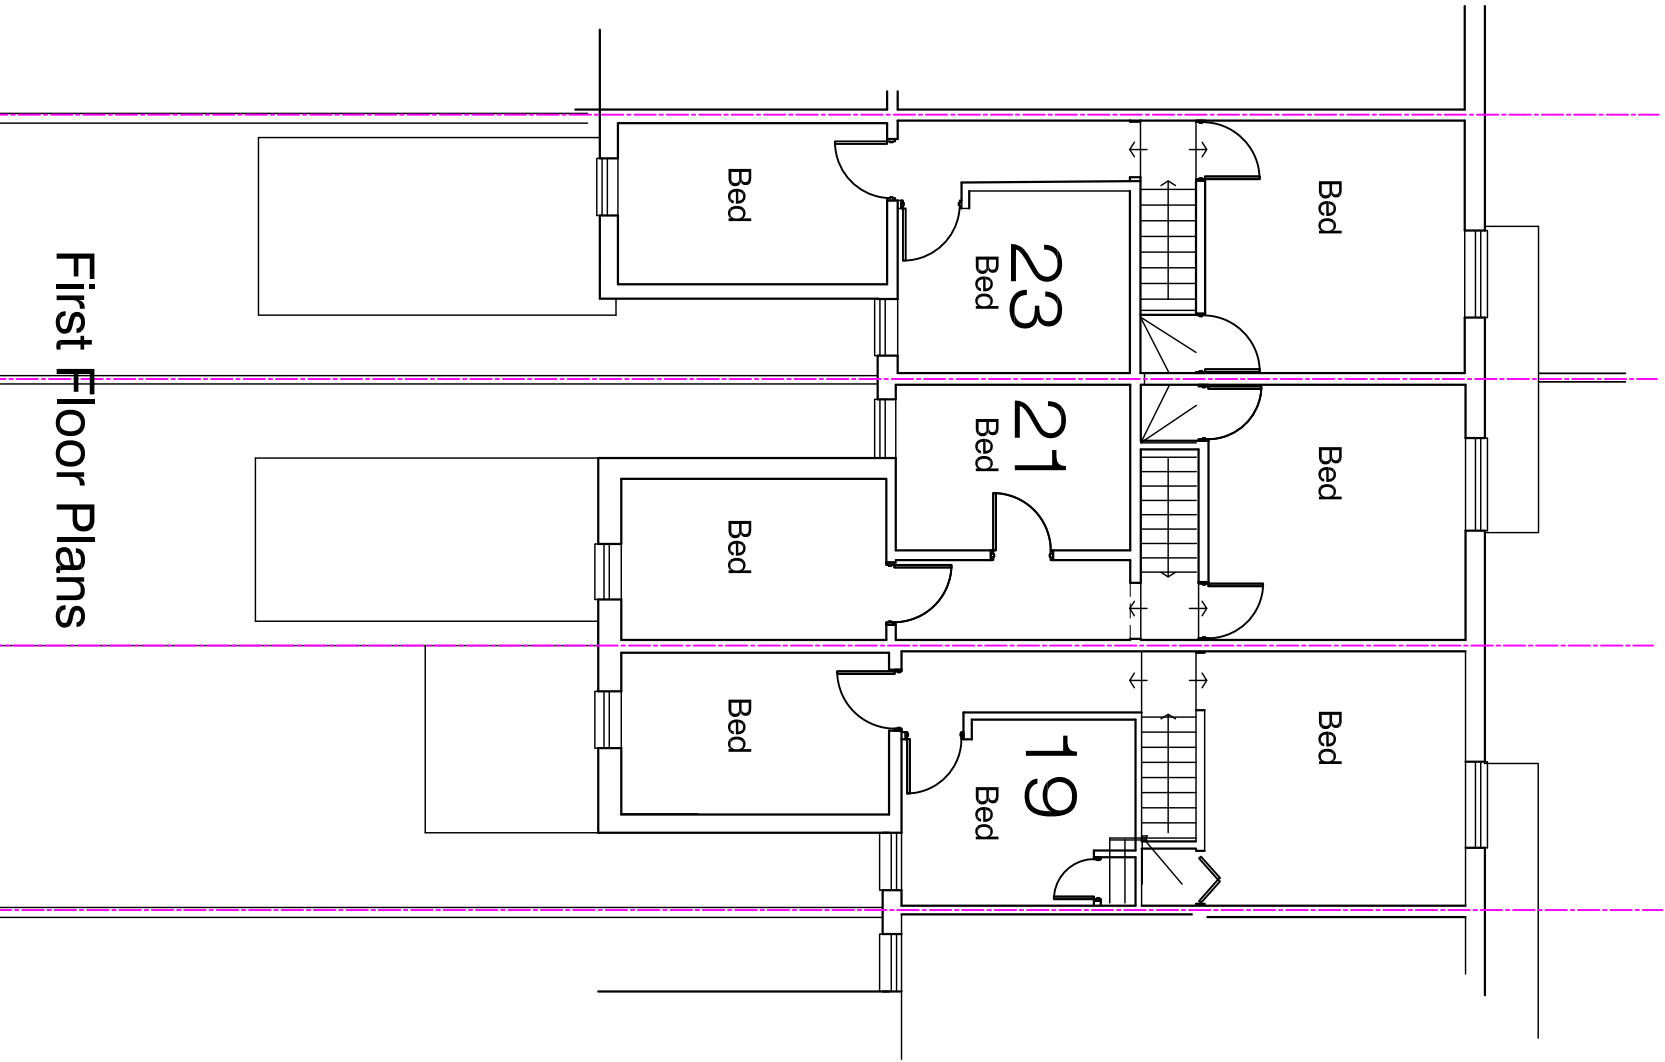

First Floor Plans

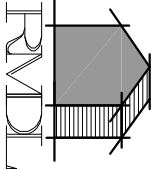

RAMMURTI DESIGN LTD
ARCHITECTURAL & PLANNING SERVICES
268 TILGHURST ROAD, READING RG3 0 2NE
TEL/FAX: 01189510628 MOB: 07799883574



Proposed Loft Conversion to existing dwelling
at 23 Clarendon Road, Reading RG6 1PB
for Mr B OShea

EXISTING FLOOR PLANS
Scale: 1/100
Date: July 2018

CR23:003 Rev -