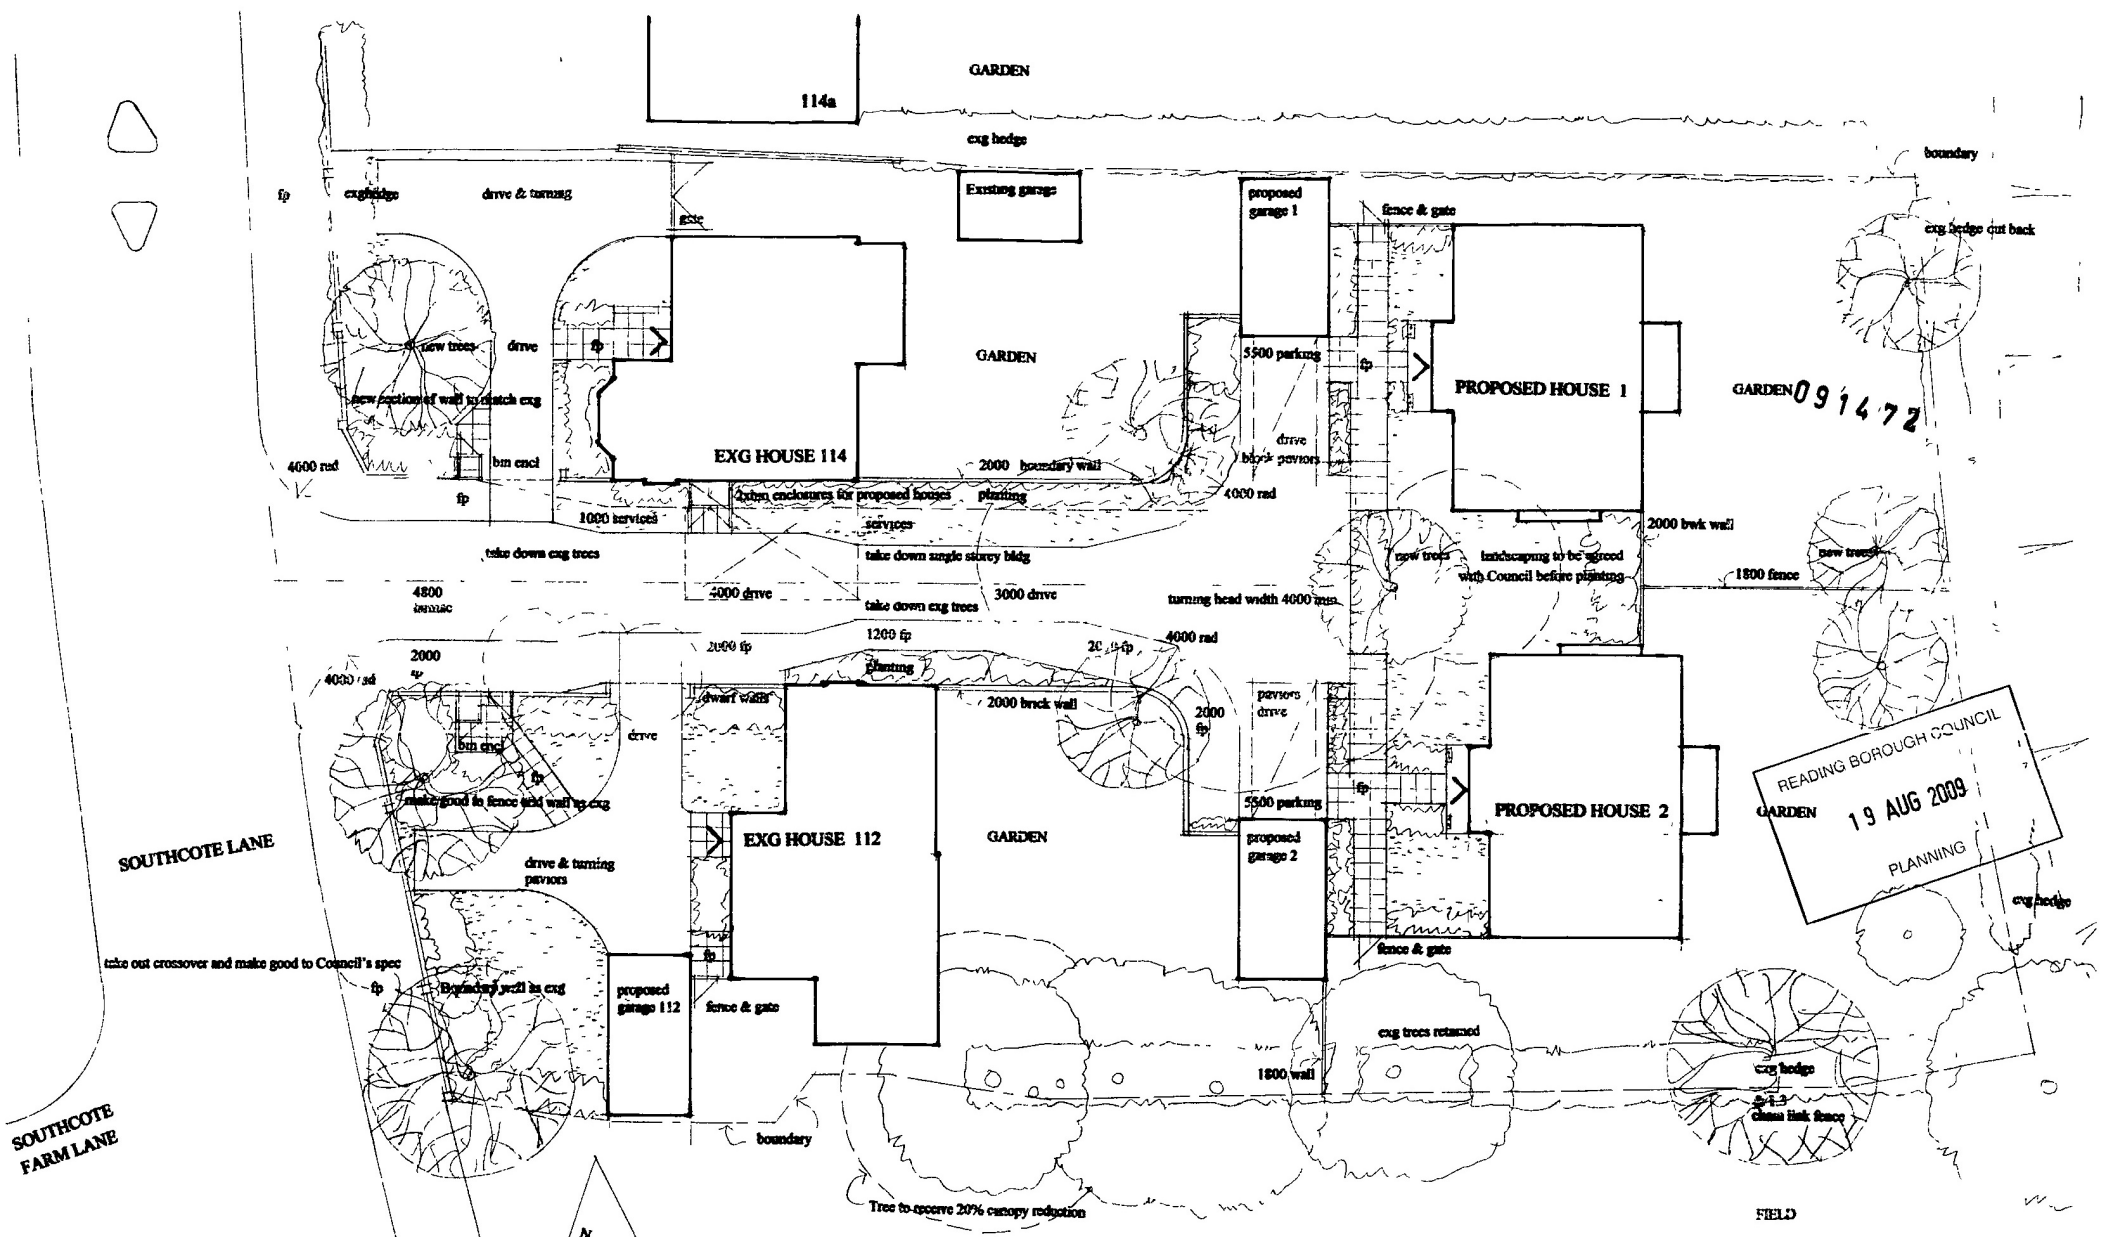


Existing (As Approved)

112-114 SOUTHCOTE LANE
READING BERKSHIRE
Scale 1/200 07/09
Dwg no 01/09/20

PROPOSED 1/4

Little House
Bishop Court
Boyn Hill Ave
Maidenhead
Berkshire
SL6 4HA

01628 636339

Gordon Badnell chartered architect