


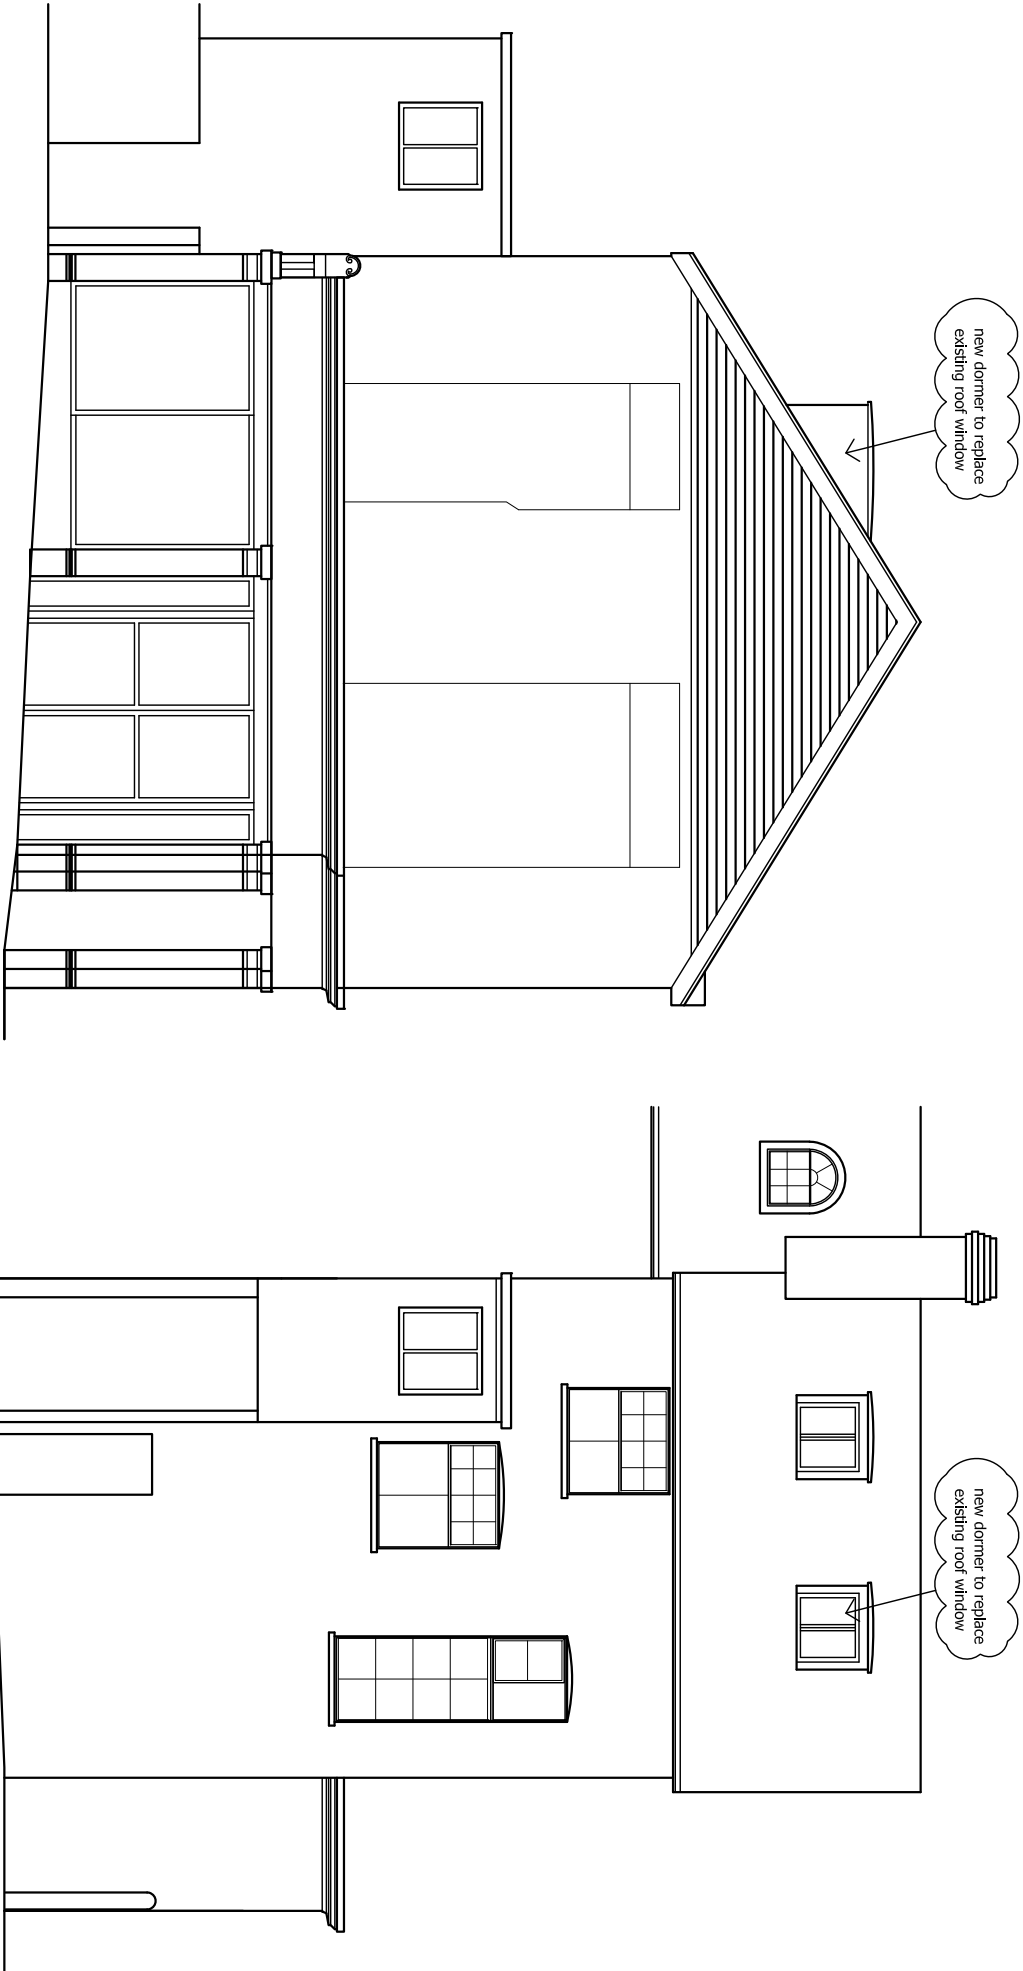

Elevation to Pell Street

Elevation to Rear



Proposals to include new stairand additional and dormer ed
loft following permission for other Internal works accepted
under planning permission ref:151754
at 86a Southampton Street Reading
for Raj Desaur

ELEVATIONS AS PROPOSED
Scale: 1:100
Date: March 2018
SSR:105 Rev -