


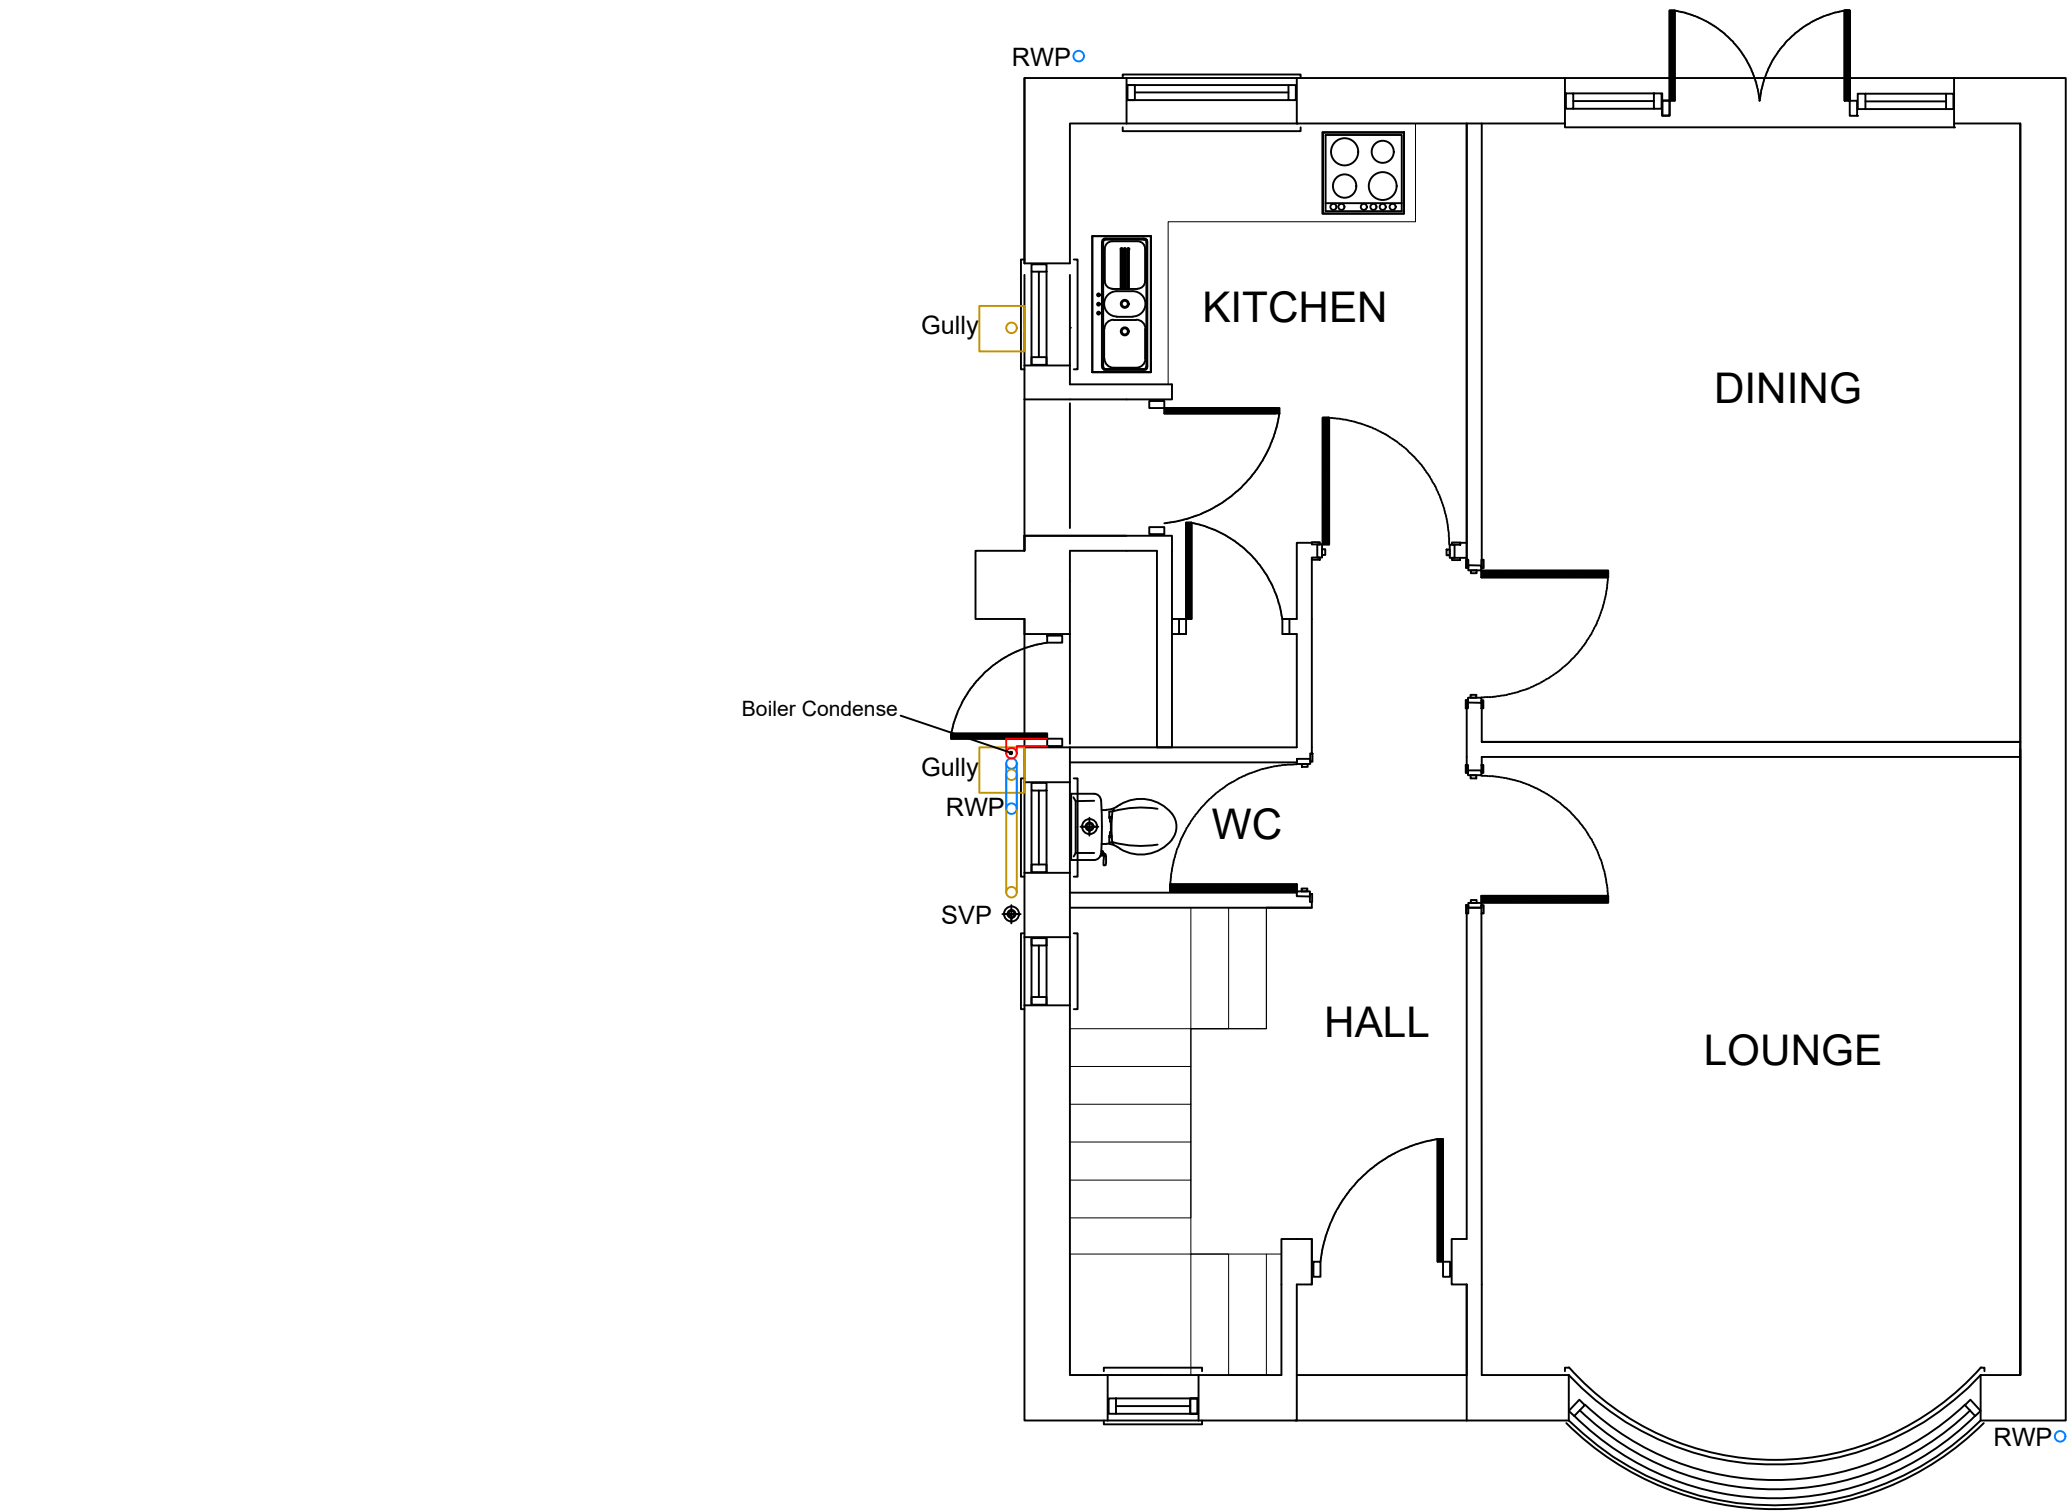

© This drawing is copyright.
It must not be reproduced or disclosed to third parties without our prior permission.
Do not scale from this drawing, other than for Local Authority Planning purposes
This drawing is to be read in conjunction with all consultants and specialist manufacturers drawings and specifications.
Any discrepancies in dimensions or details, on or between these drawings, should be drawn to our attention.
All dimensions are in millimetres unless noted otherwise.

REVISION

A. Site address amendment

SITE ADDRESS		
38 Crawshay Drive, Emmer Green, RG4 8SY		
DRAWING TITLE		PLOT ADDRESS
Existing Plan		N/A
APPLICANT		APPLICATION
Mr & Mrs Spencer		PLANNING
SIZE	SCALE	DRAWING NUMBER
A3	1:50	2017-314-P
DRAWN BY	DATE	
PMH	10.03.18	A