


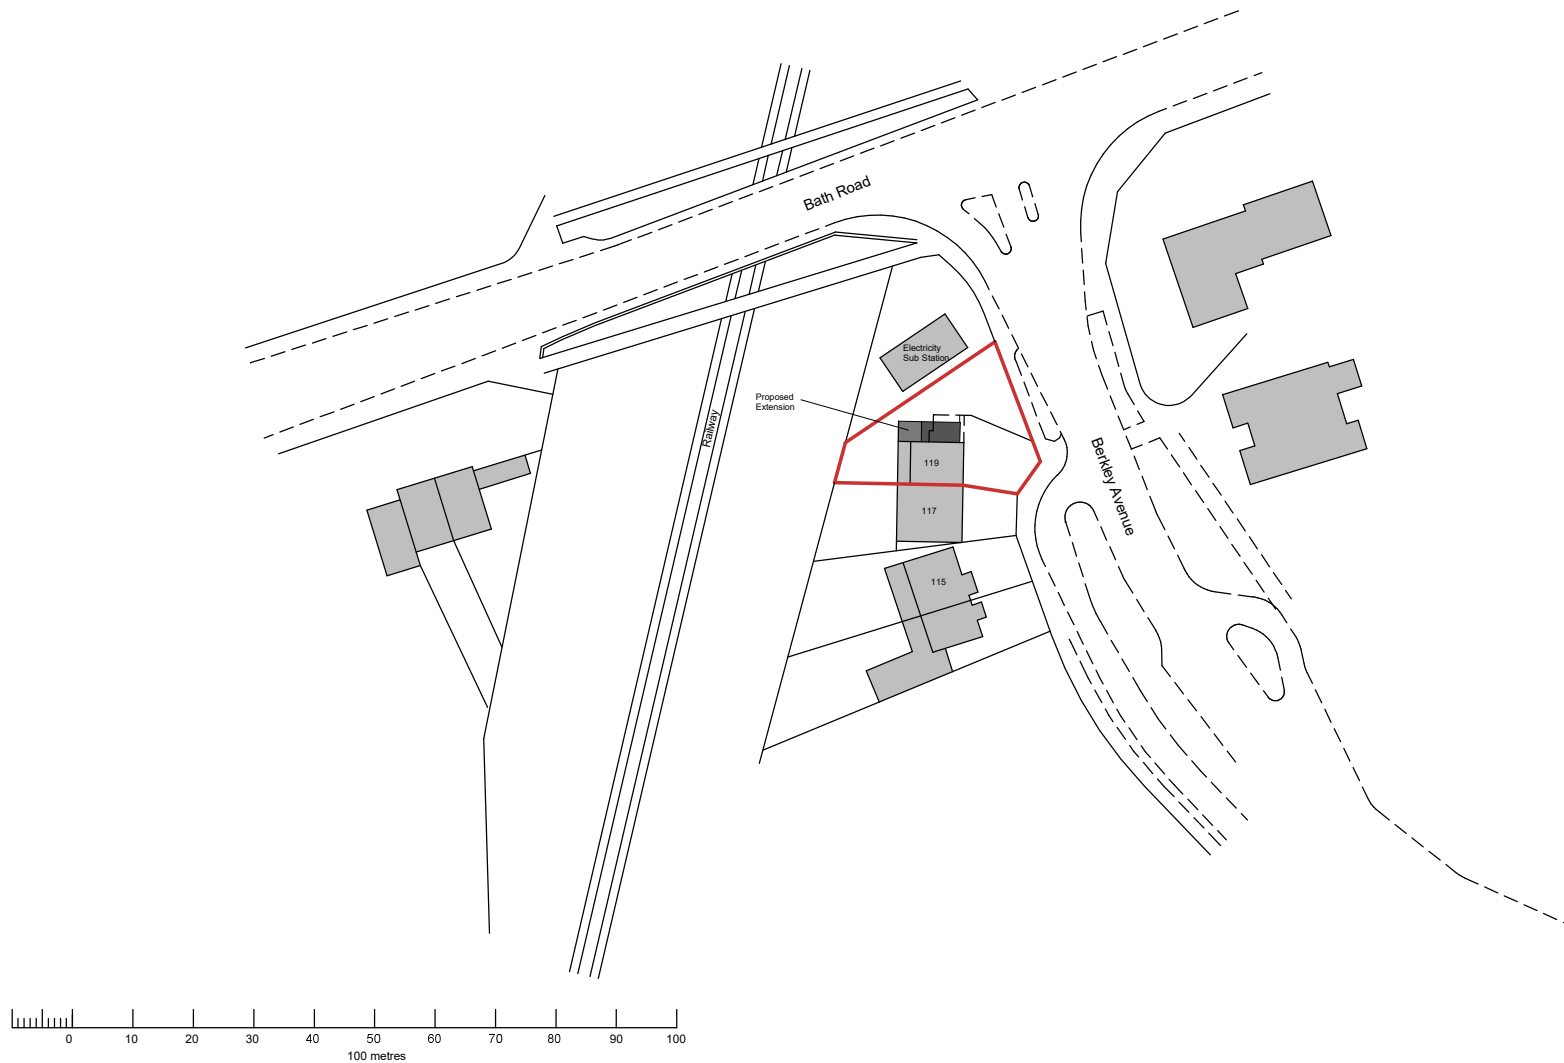

Location Plan

Scale 1:1250 when printed at A4 size
Map Data Copyright 2015 Google Earth



P W Peacock

Architectural Project Planning & Management

57 Stourbridge Road Fairfield Bromsgrove Worcestershire B61 9LY

Tel (01527) 878945

Mobile 07813 943858

PWParchitectural@gmail.com

**119 Berkely Avenue, Reading,
RG1 6HS**

© 2018

Scale 1:1250 April 2018 Drg No 1164/11 LOCATION PLAN