




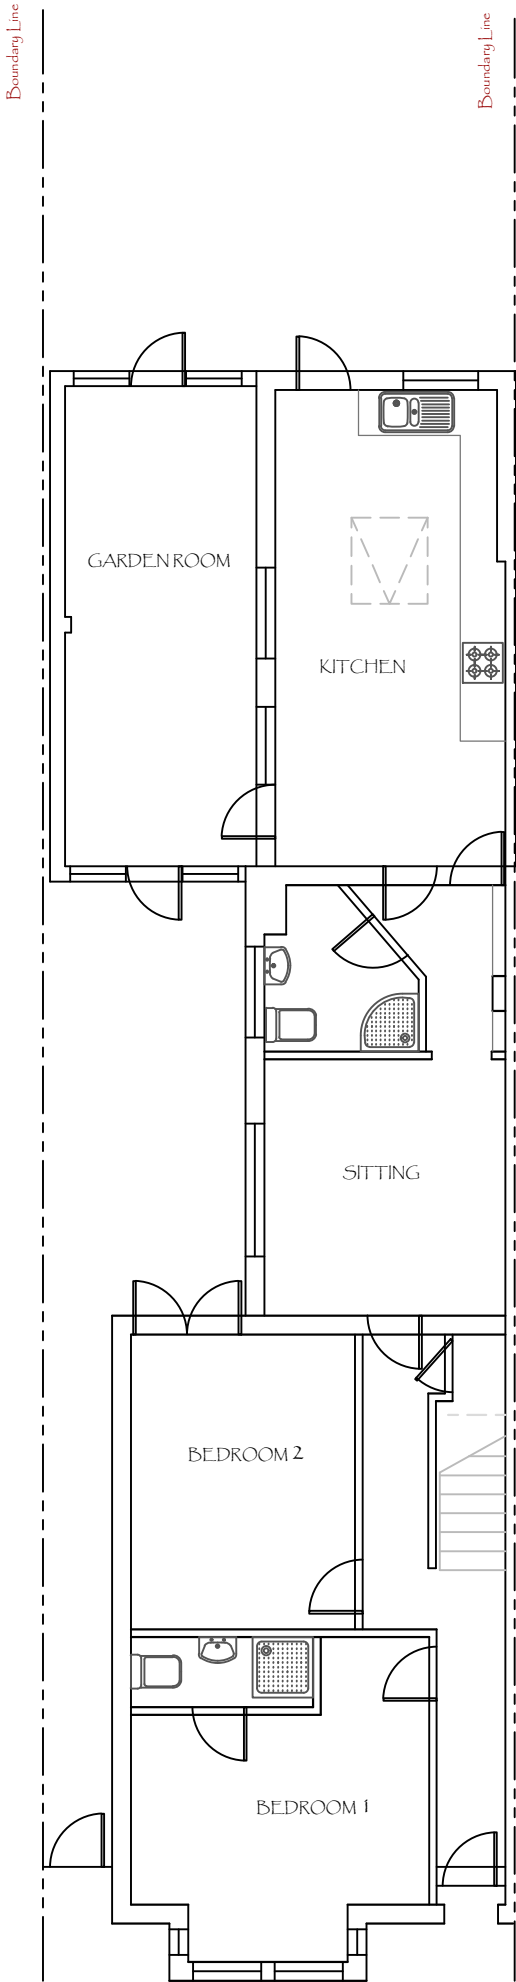


GROUND FLOOR

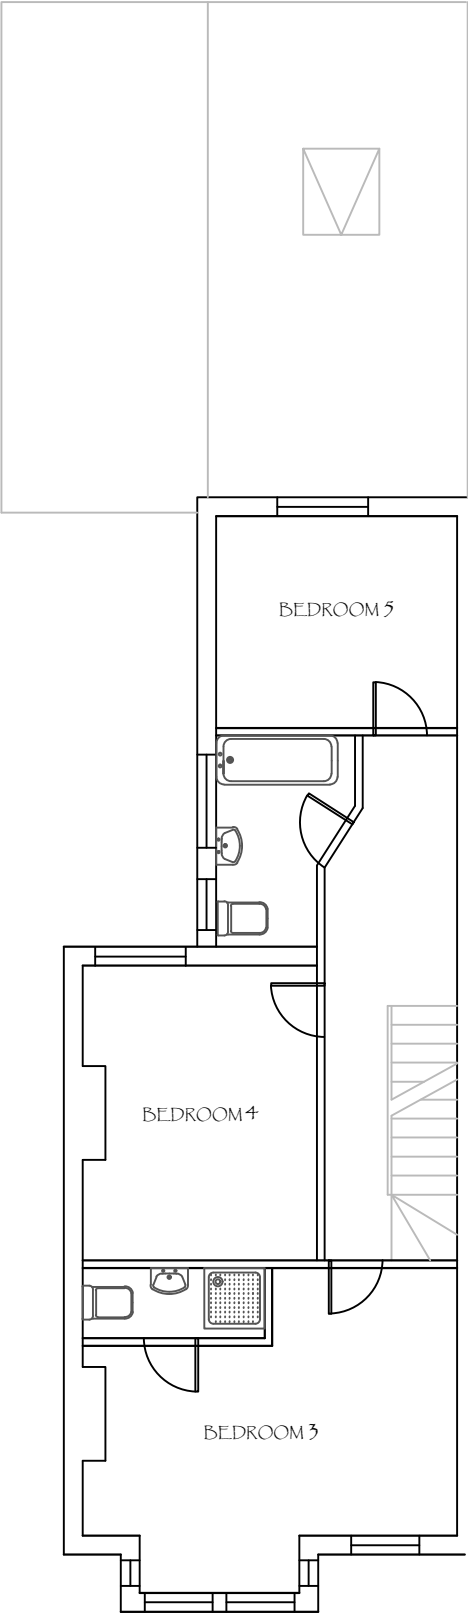

FIRST FLOOR

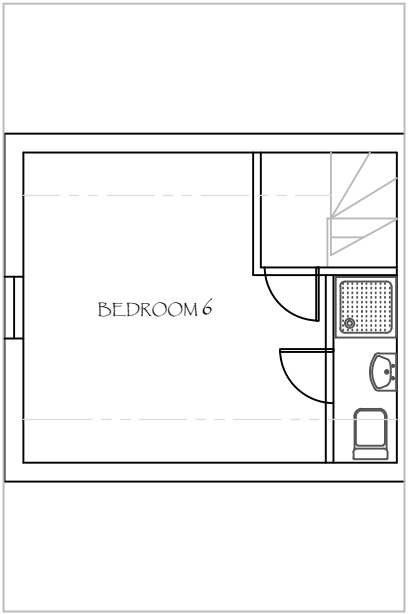

SECOND FLOOR

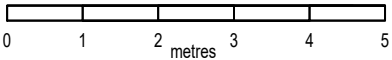

Note:
All Dimensions and levels to be checked on site
by the Contractor prior to the preparation of
specialist / shop drawings and commencement
of the work on site.
This drawing is to be read in conjunction with
all relevant specialist drawings and documents.

ISSUE

PROJECT	MR Z IQBAL 106 WANTAGE ROAD RG30 2SF	SCALE	1:100	REVISION	
		DATE	JUNE 12TH 2018		
		DRWG No	6801	REV	
TITLE	EXISTING PLANS				

T: 07747 056193

CREATESPACE DESIGN

GLEBE HOUSE RIVERVIEW ROAD PANGBOURNE BERKSHIRE RG8 7AU E: lucybromage@hotmail.co.uk

DO NOT SCALE FROM
DRAWING USE WRITTEN
DIMENSIONS ONLY