


Notes:

© This drawing remains the property of The Keen Partnership and shall not be copied without prior written consent.

All dimensions to be checked on site and any discrepancies to be reported before work commences.

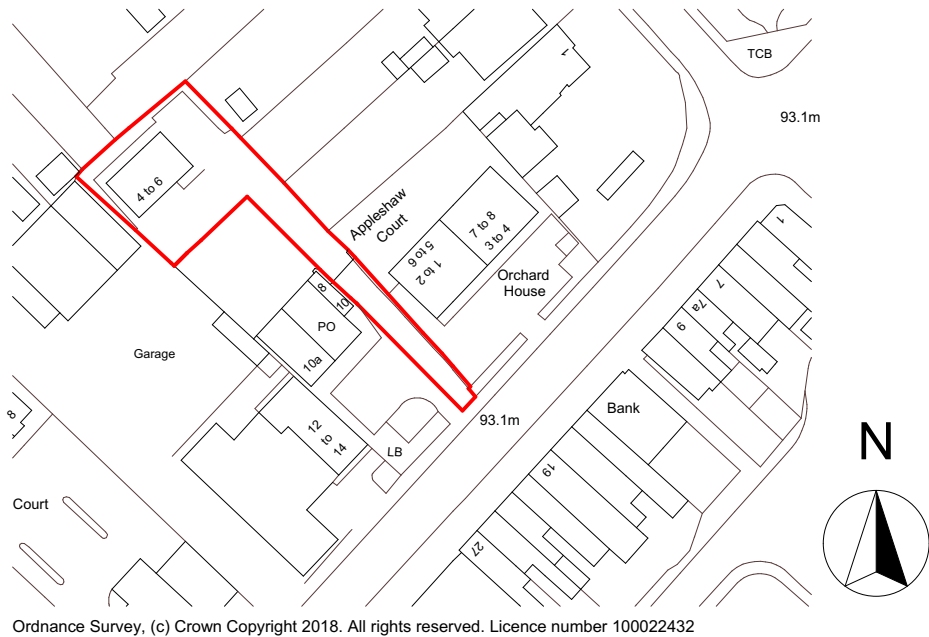

1

Promap

1:1250



Drawing Title:

Location Plan

THE KEEN PARTNERSHIP

The Courtyard
Edinburgh Road
Reading RG30 2UA

Tel: 0118 9510 855
Fax: 0118 9510 866
chris@keenpartnership.co.uk
www.keenpartnership.co.uk

Client:
ZAINABIYA READING CENTRE

Job Title:
**Change of Use from B1 to D1 place of worship
4 - 6 School Road Reading RG31 5AL**

Drawing Date: 02-01-2018	Status: Change of Use
Issue Date: 02/02/2018	Drawn By: CP
Job No: 8762-18	Scale: 1:1250@A4
Drawing No: PL-01	Rev: