




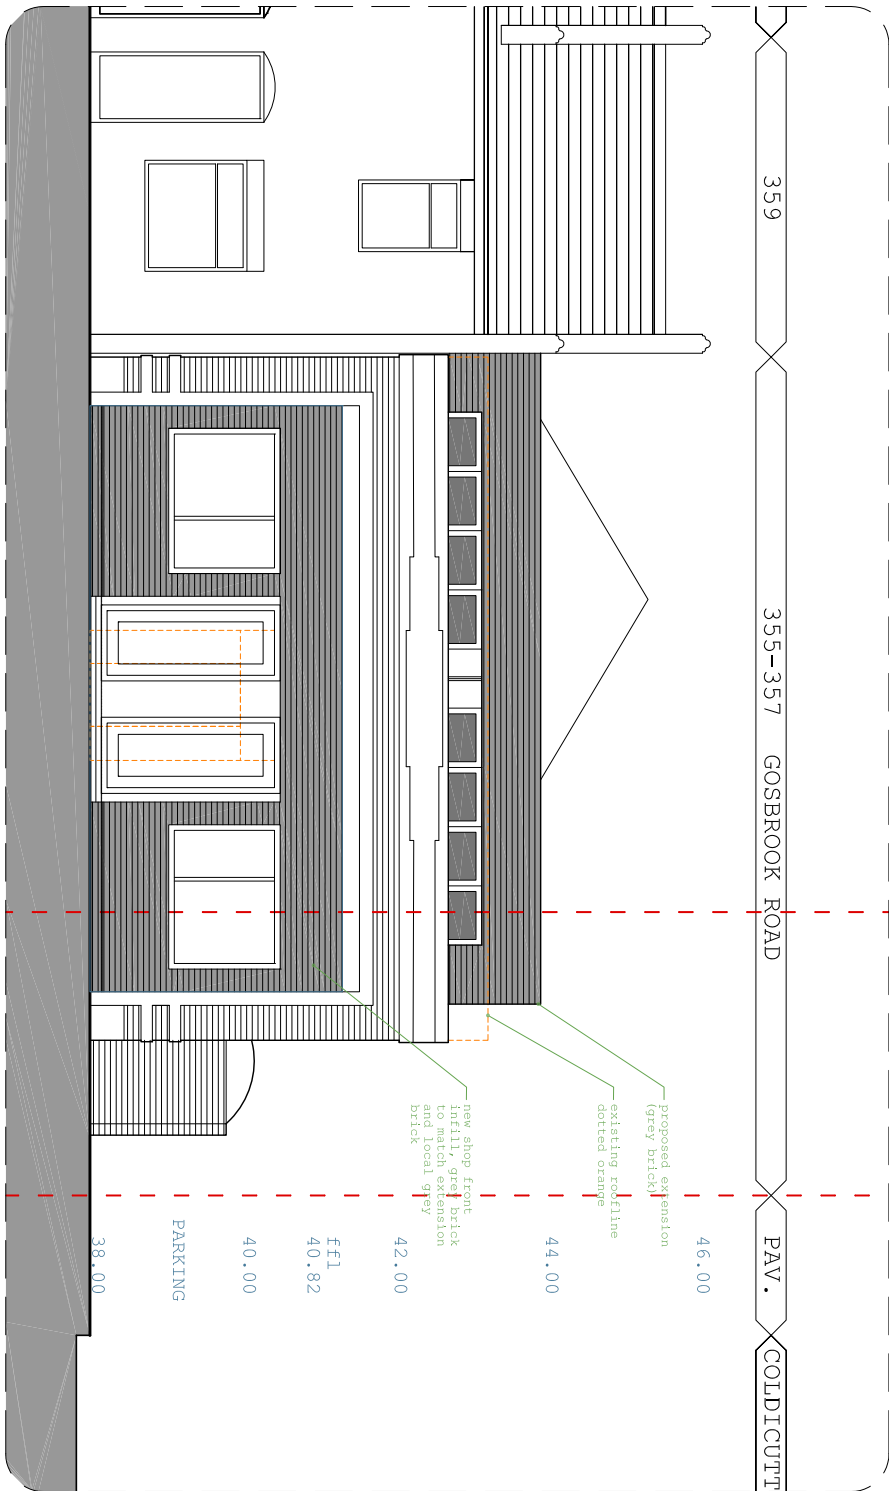

Proposed Front North Elevation

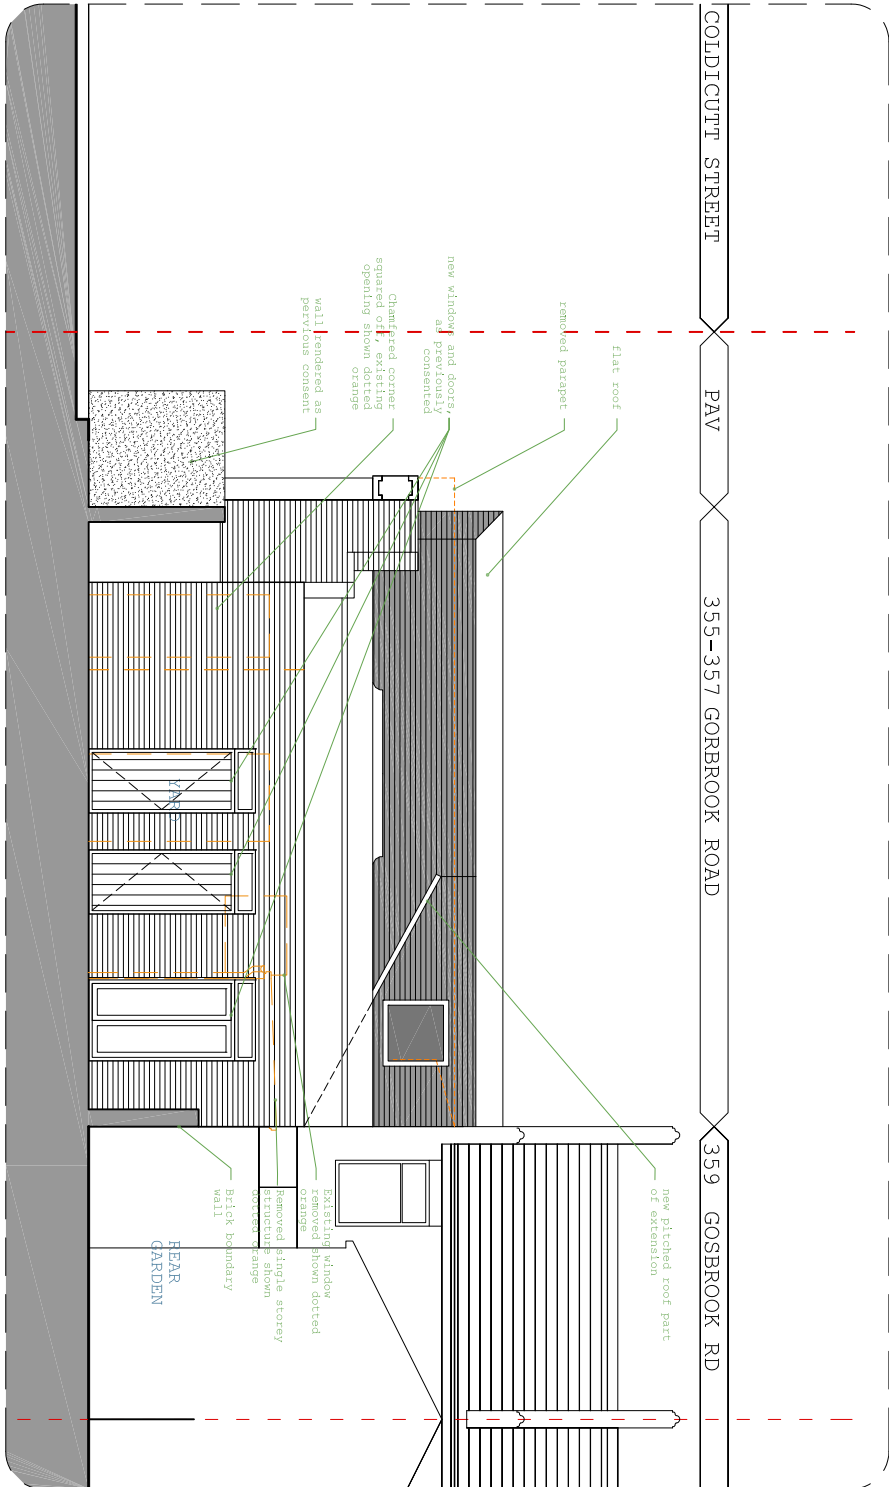

Proposed Rear South Elevation

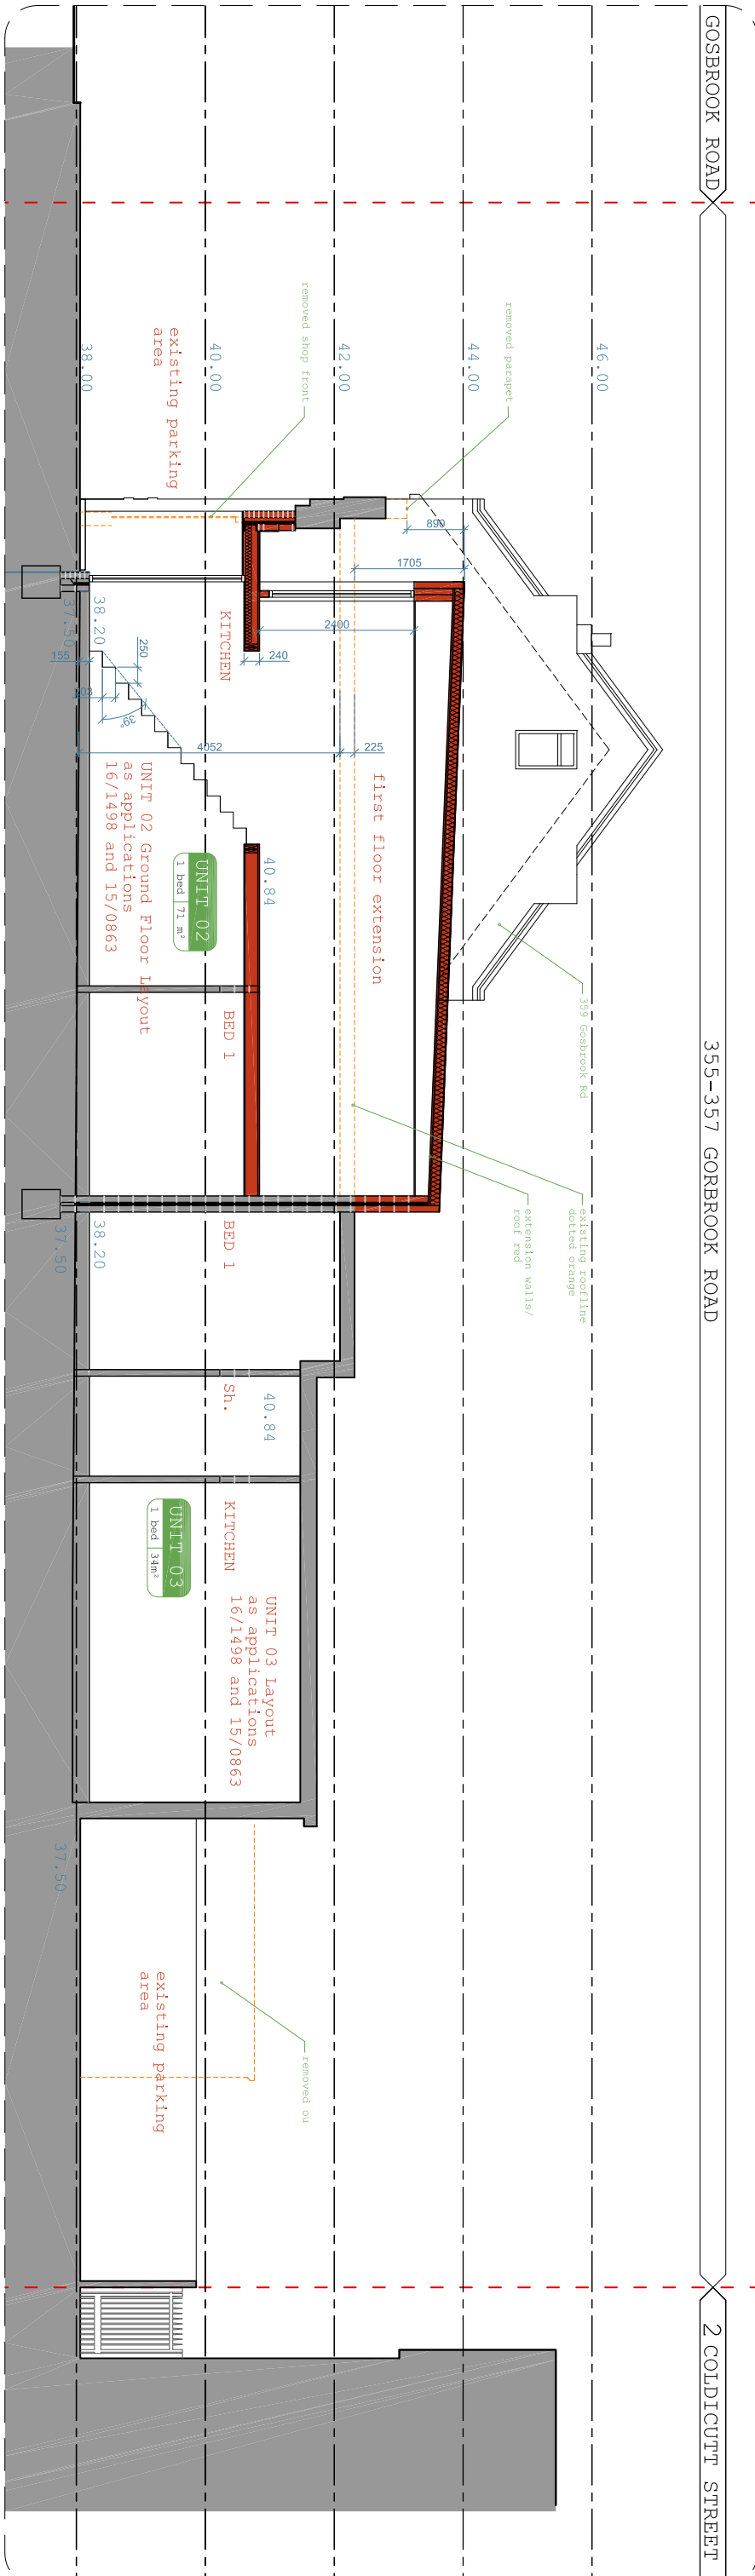

Proposed Section A-A

colony architects

RIBA #

colony architects is a collaborative of architects and designers working together to find out more visit our beautiful website www.colonyarchitects.com

contact: info@colonyarchitects.com 0117 951 17 94 0117 951 17 94 0117 951 17 94 0117 951 17 94

355-357 Gosbrook Road Reading, RG4 8ED

Nick Horsfall

proposed north south elev and section

160-05-31 P1

Apr 2015 planning

1:100 AS NDE EGM