


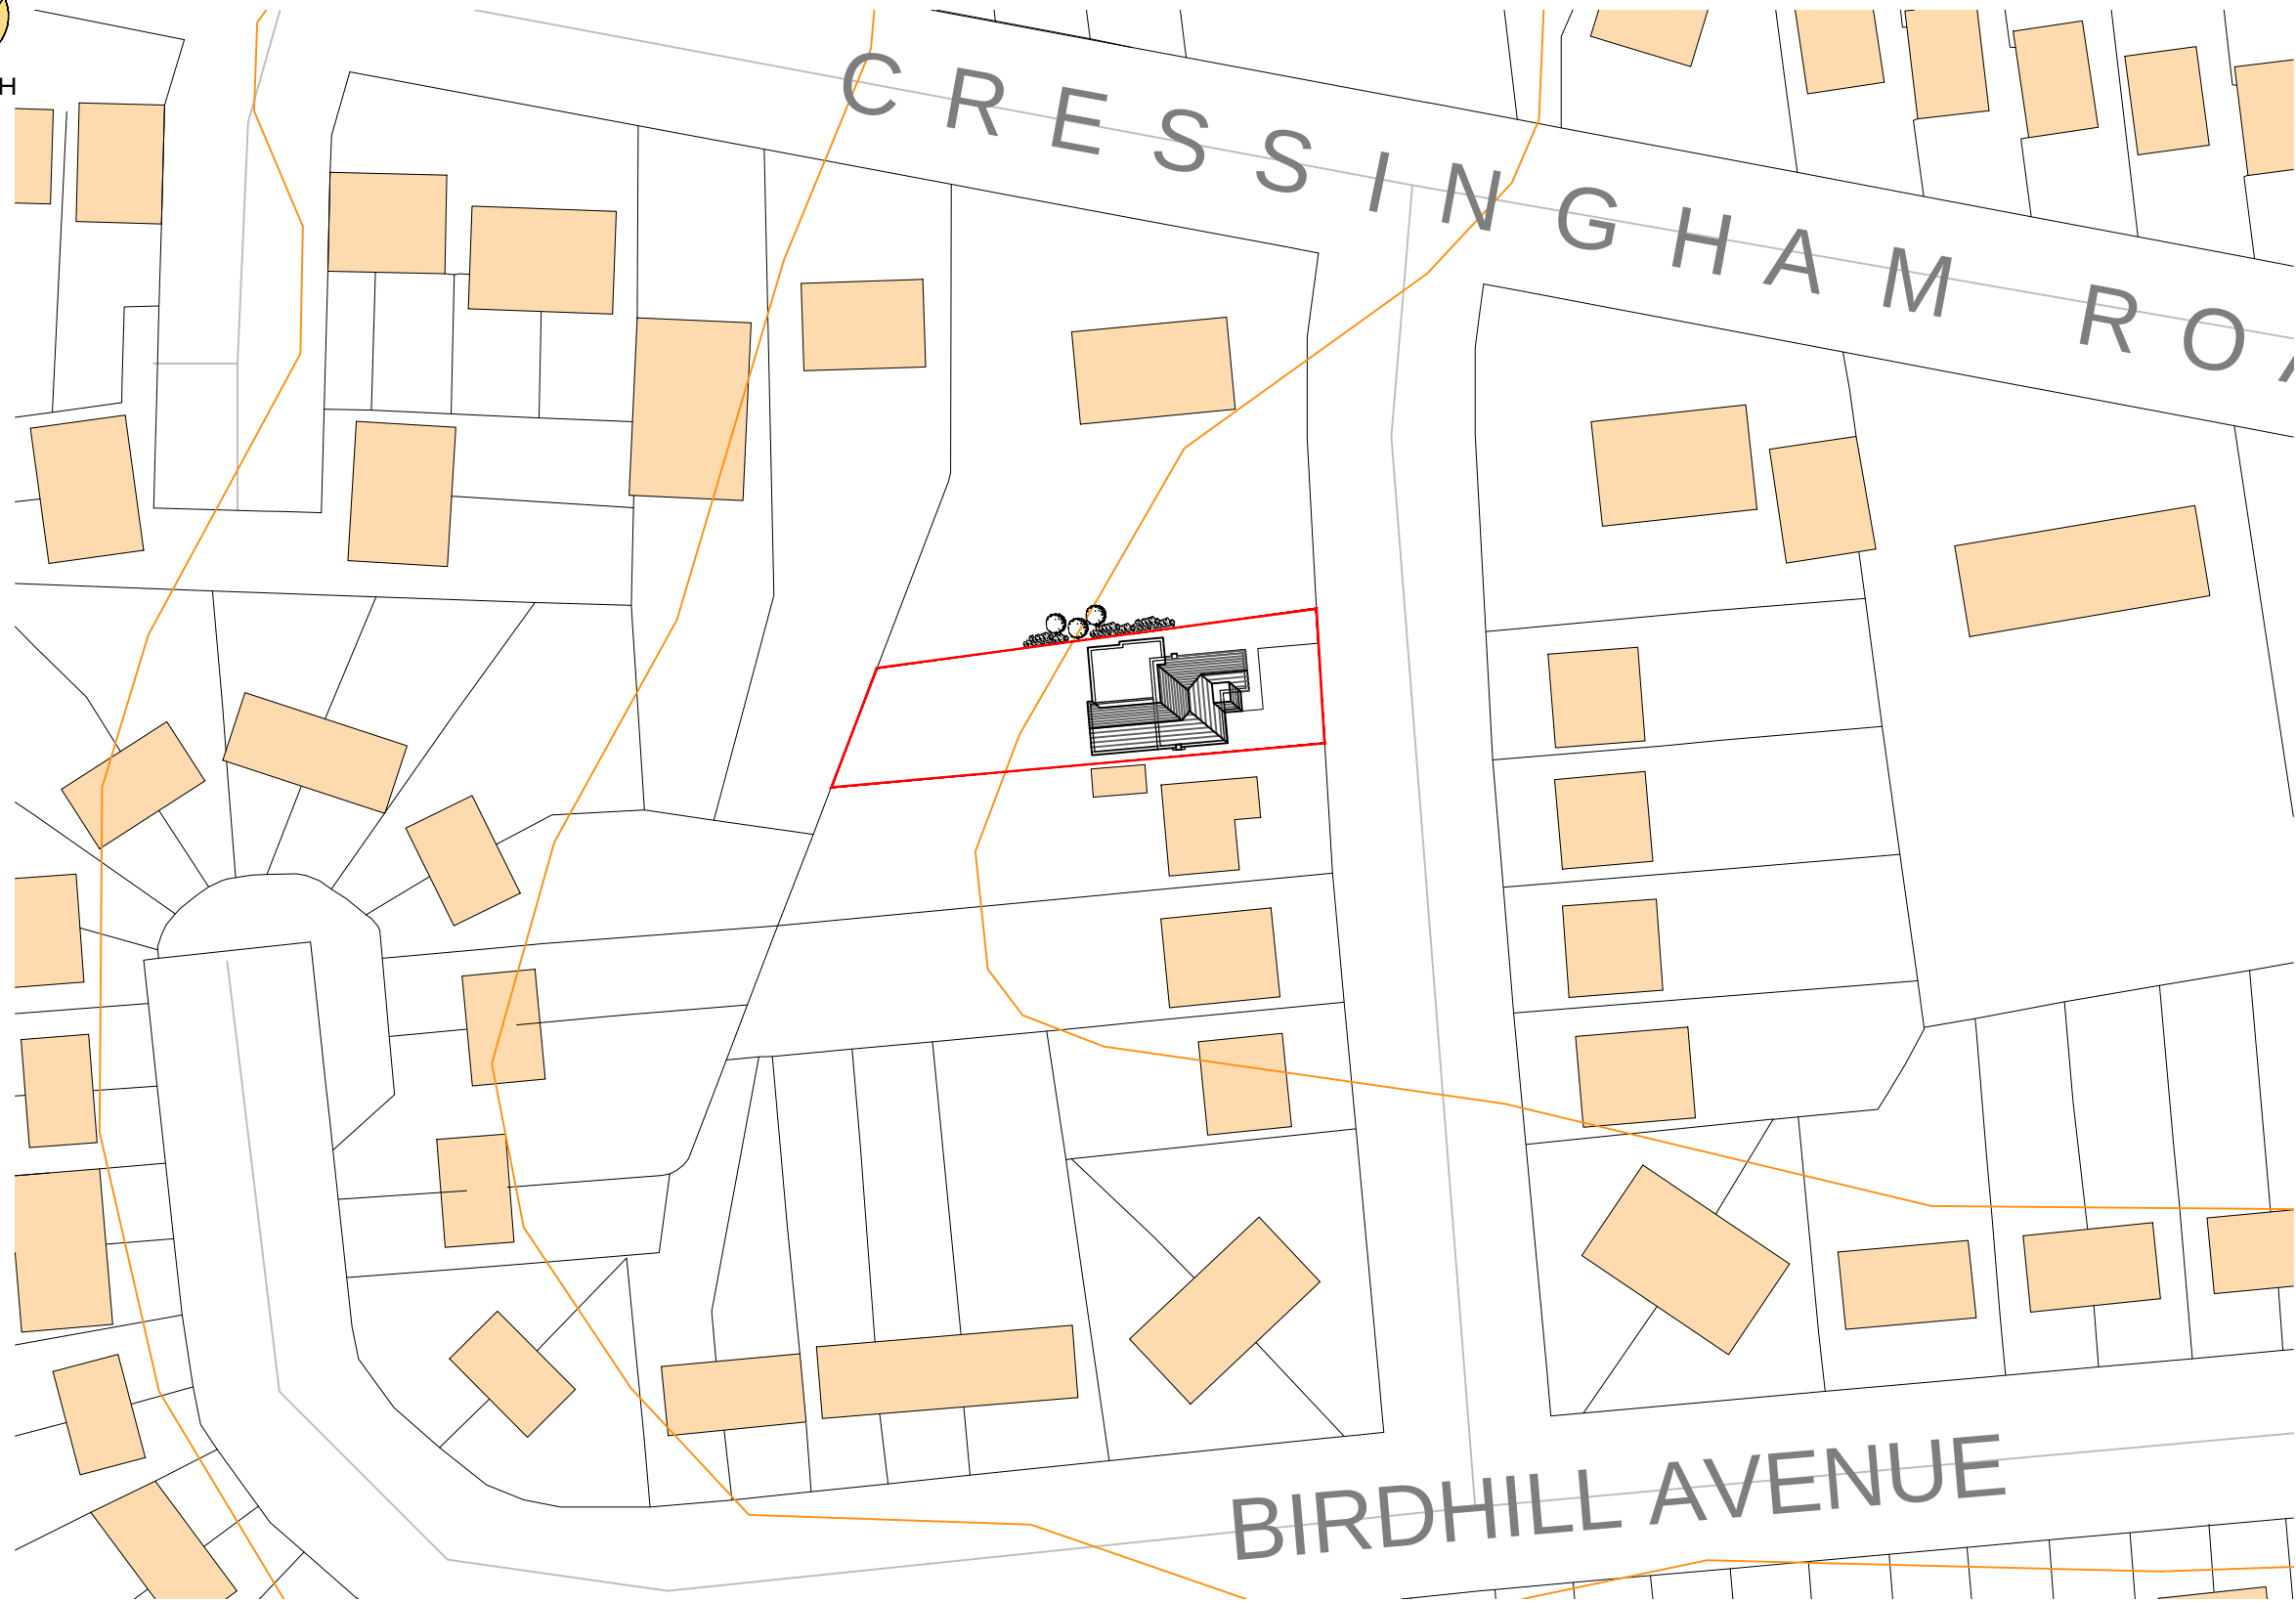

BLOCK PLAN SCALE 1=500



ADDRESS: 93 BIRDHILL AVENUE, READING, RG2 7JU

THIS DRAWING HAS BEEN PRODUCED FROM ORDINANCE SURVEY MASTER MAP
Reproduction in whole or in part is prohibited without the prior permission of Ordnance Survey.

The scaling of this drawing cannot be assured			
Revision		Date	Initial
P1	ISSUED FOR APPROVAL	22.04.18	EU

HATCH KEY
 BOUNDARY OUTLINE

Status	PRELIMINARY ISSUE
Project	DEMOLITION OF EXISTING GARAGE AND CONSTRUCTION OF FRONT PORCH, INTERNAL REFURBISHMENT, SINGLE STOREY SIDE AND REAR EXTENSION AT 93 BIRDHILL AVENUE, READING, RG2 7JU Client DR SHERZAD AL-TALABANI
 Architectural Design, Planning & Building Regulations info@archigrace.co.uk, Ph. 07411 - 235060, 01753 - 709800 www.archigrace.co.uk, Registration no. 08642485	
Registered LABC Partner with SLOUGH BOROUGH COUNCIL	

	Project No 415
	Drawing No PL-02
	Rev P1
	Scale @ A3 1:500
	Drawn by EU