


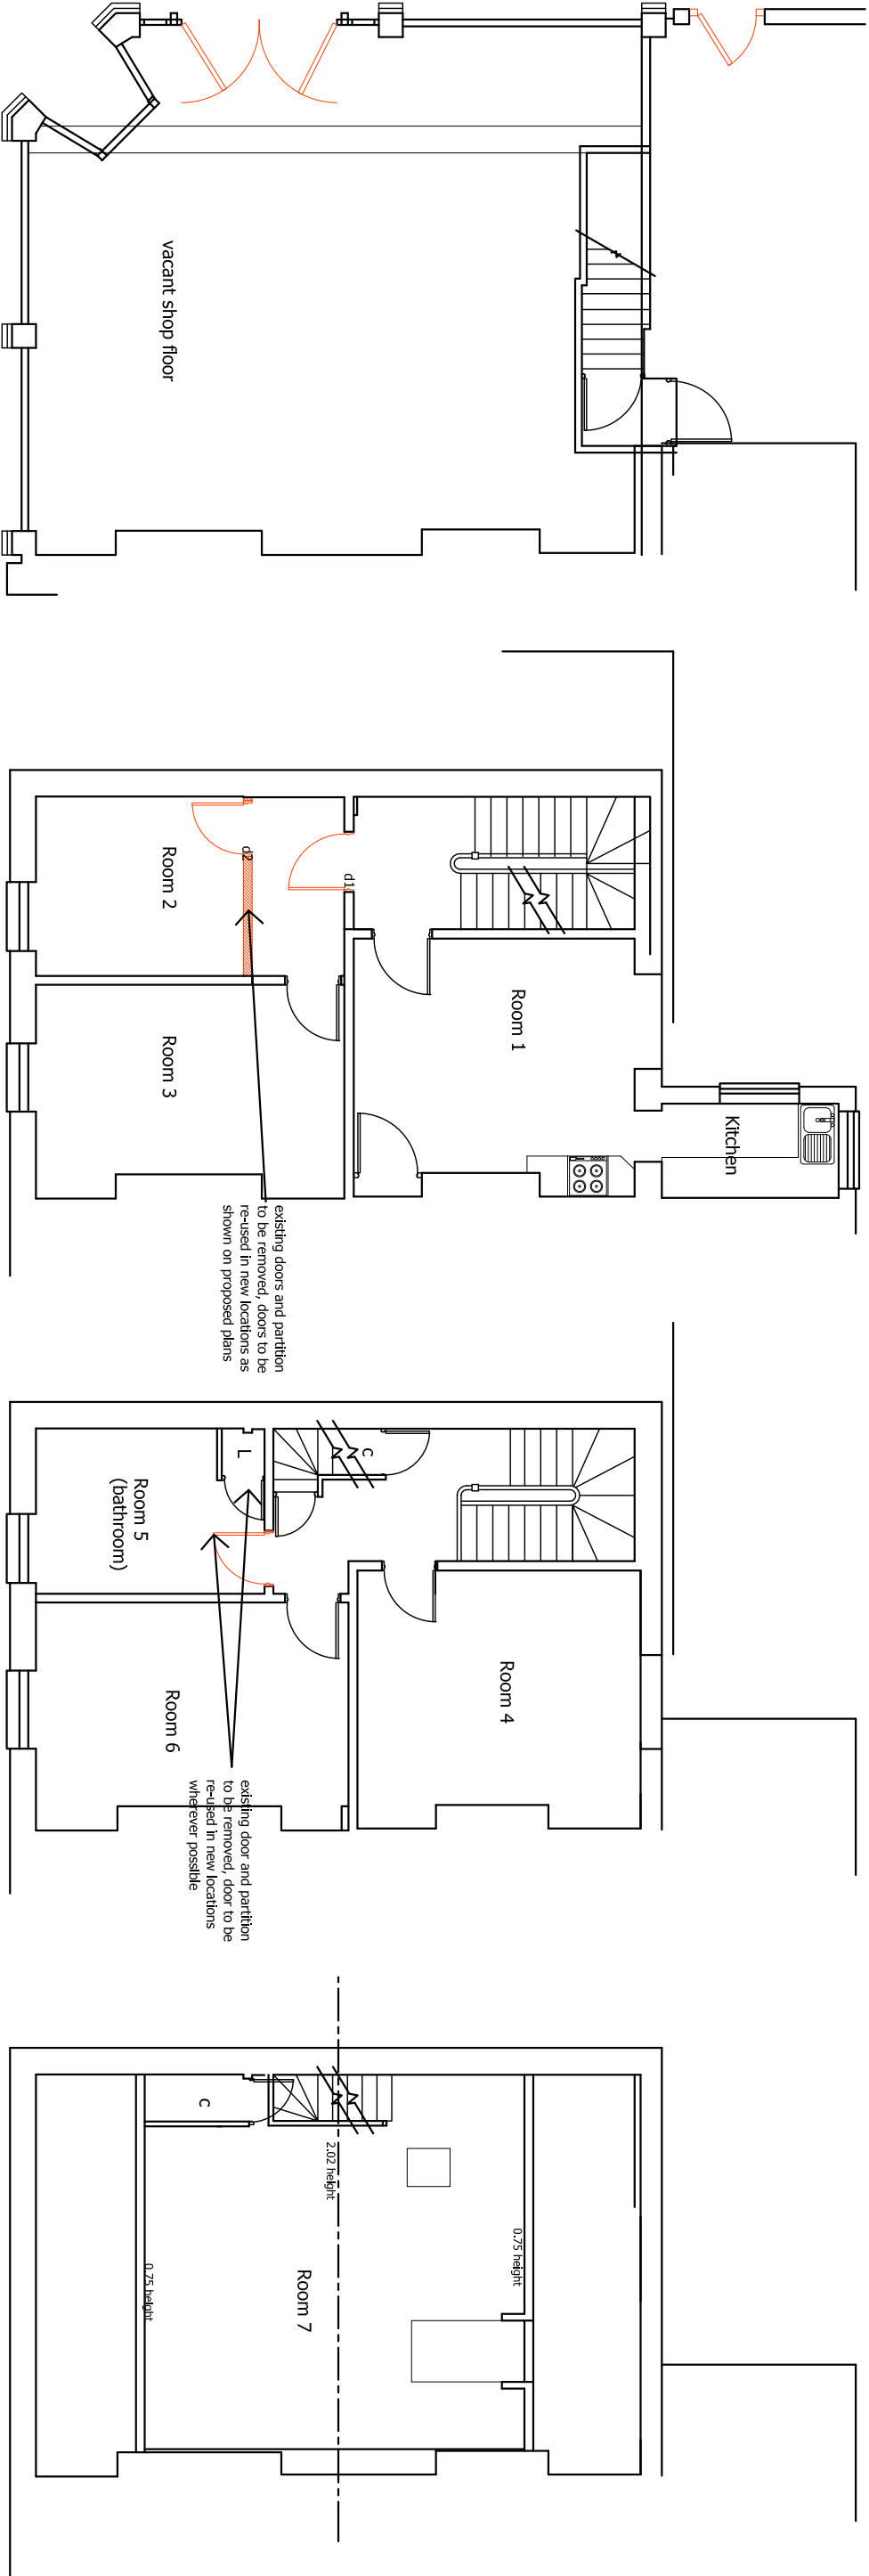


Ground floor

First floor

Second floor

Loft floor

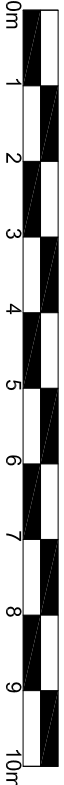

Proposals to include new stairand additional and dormer ed  
loft following permission for other internal works accepted  
under planning permission ref:151754  
at 86a Southampton Street Reading  
for Raj Desaur

PLANS AS EXISTING -with removals shown  
Scale: 1:100  
Date: March 2018  
SSR:102 Rev -