
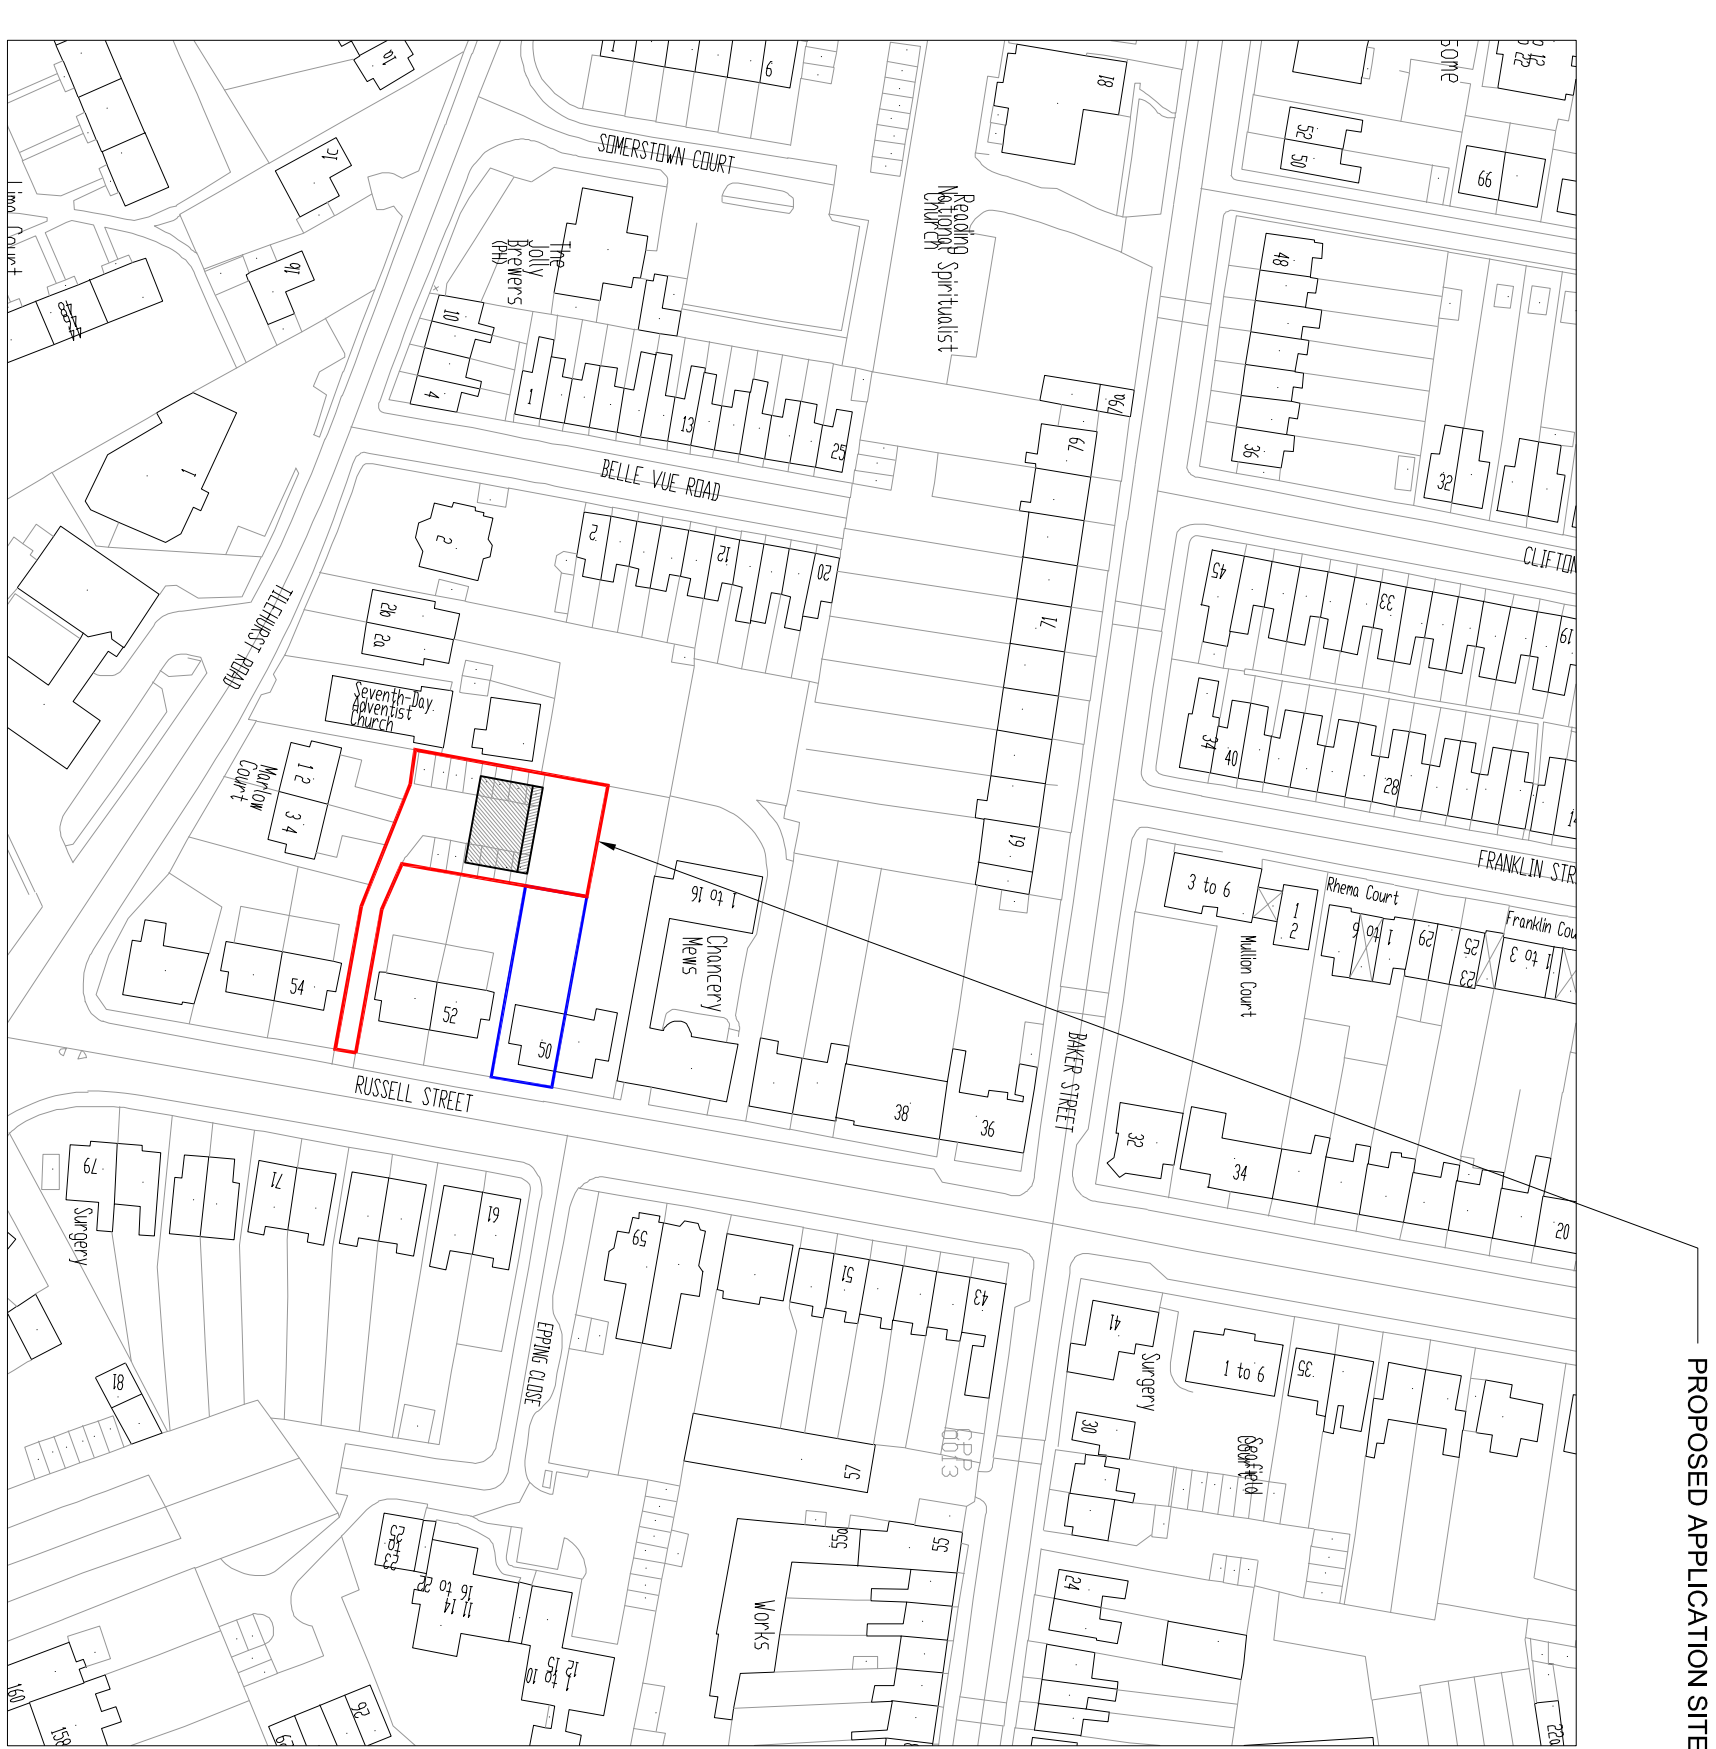
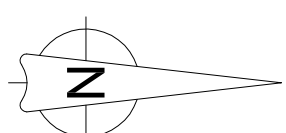
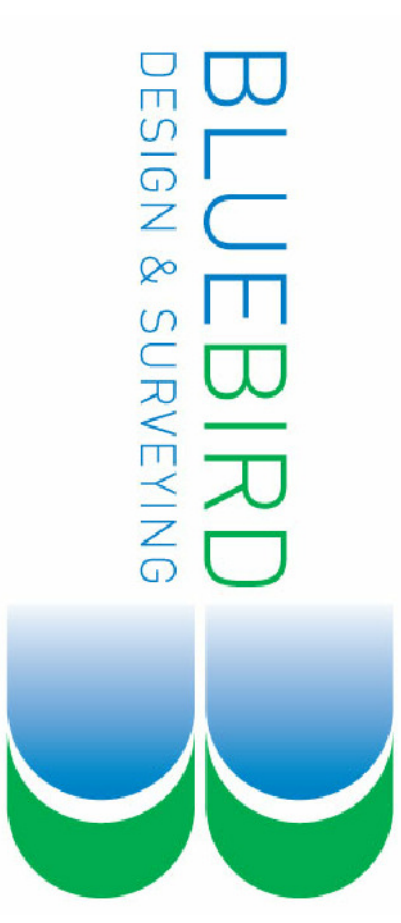


REV	DATE	DRN	CHKD	APPD	DESCRIPTION
A	20.09.13	JW	GS	JA	ISSUED FOR FULL PLANNING APPROVAL

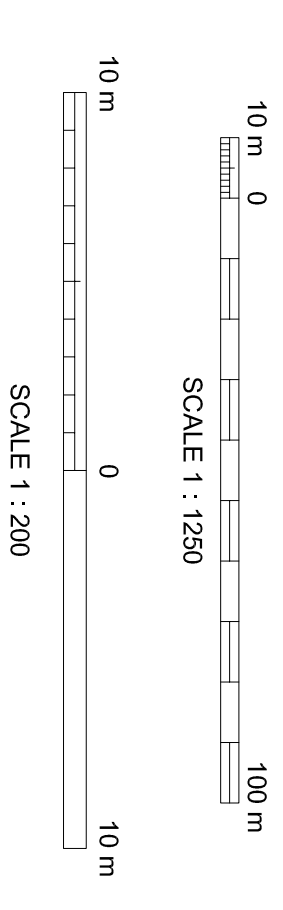

E: info@bluebirdengineering.co.uk
T: 0118 9583 551 F: 0118 9583563
A: 110 London Street, Reading, RG1 4SJ

CLIENT
Nimbus

PROJECT
Garages to the rear of
52 Russell Street, Reading

TITLE	Location & Block Plan
-------	-----------------------

DRAWN	DATE	SCALE
JW	23.07.13	As Shown @ A1
DRG NO	REV	
A-1000	A	