



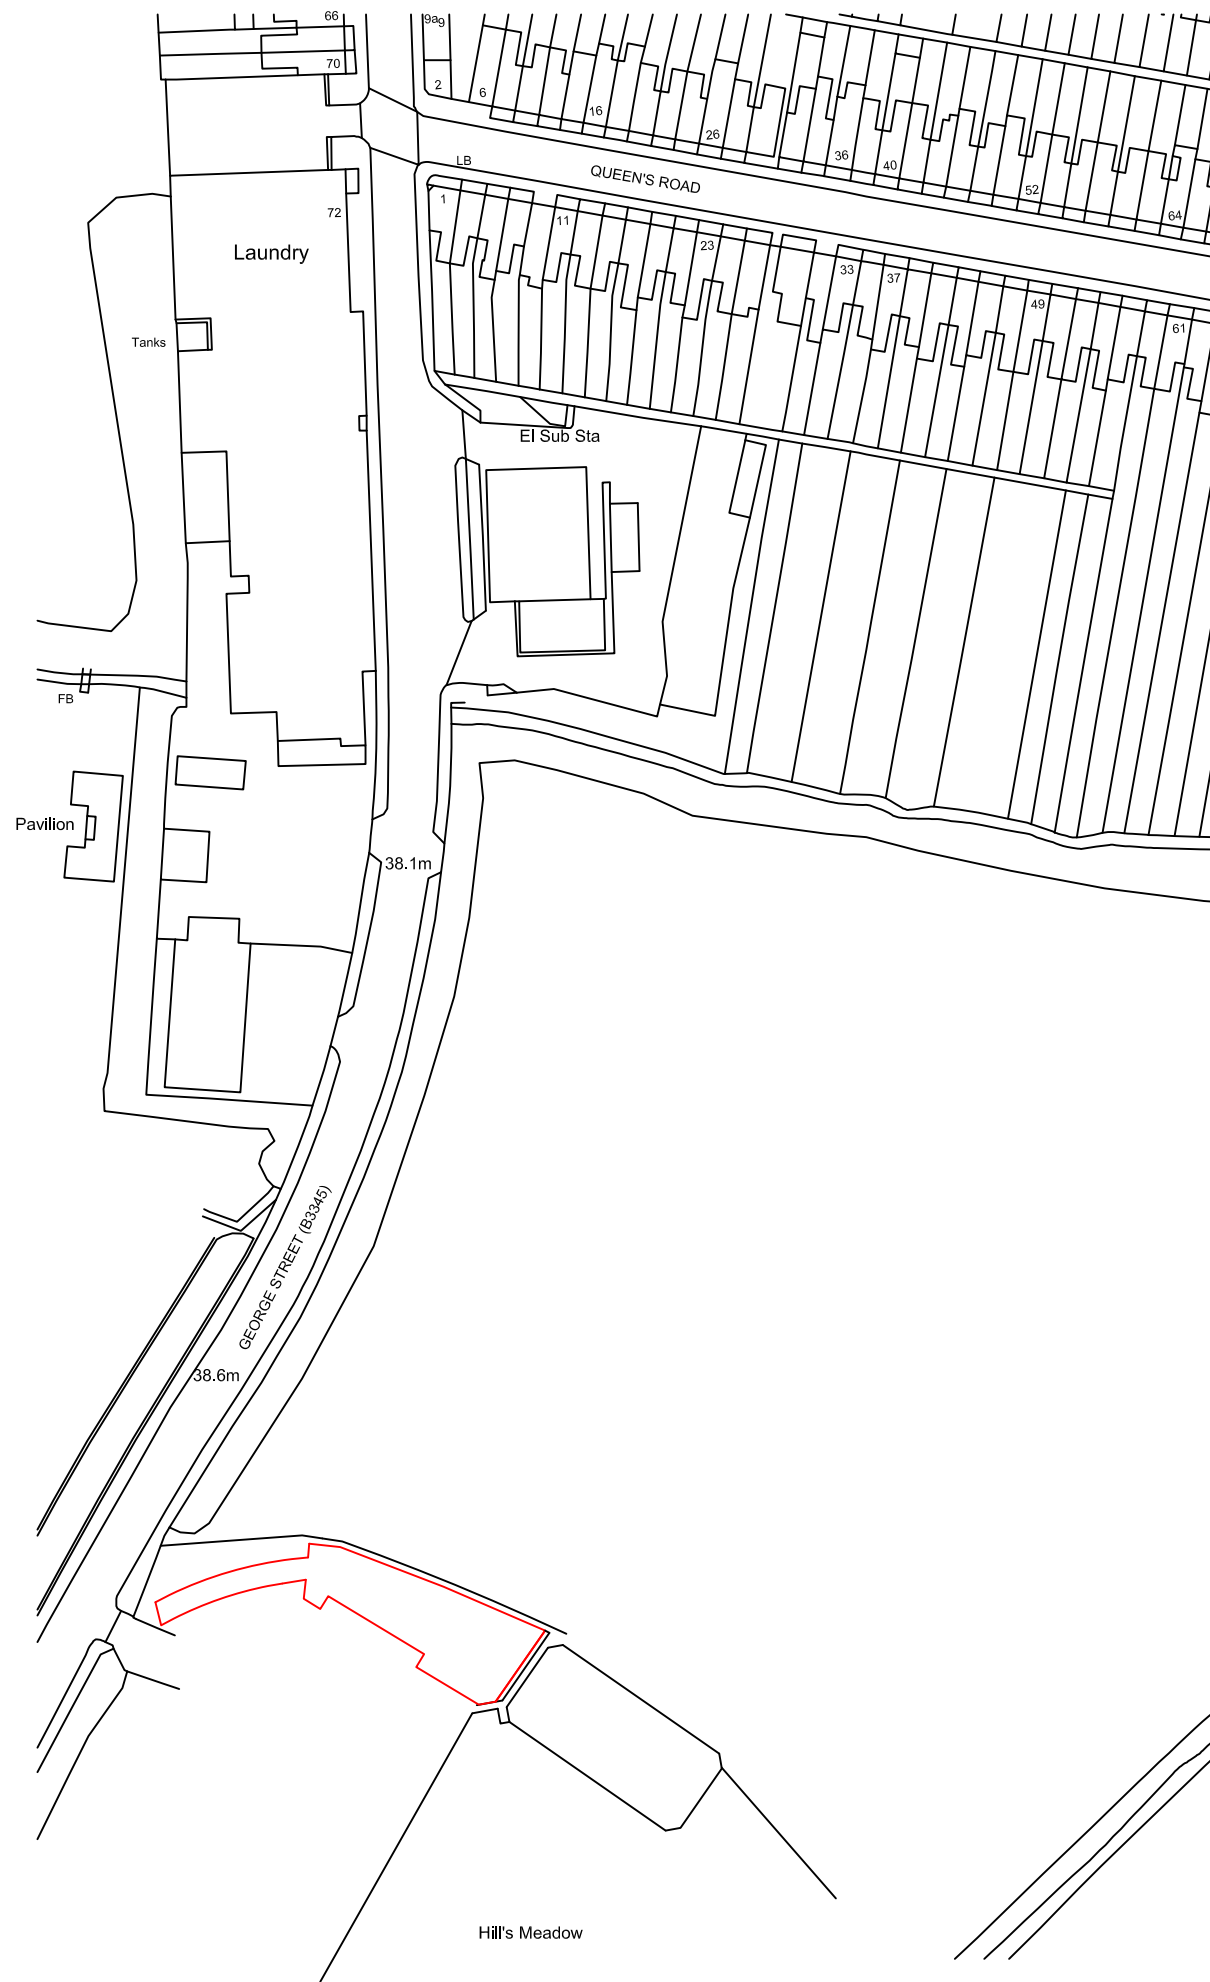

0 10 50
SCALE: (Metres)

© Crown copyright 2014. Supplied by mapserve.co.uk a licensed Ordnance Survey partner number 100053143
Reproduction in whole or part is prohibited without the prior permission of Ordnance Survey.

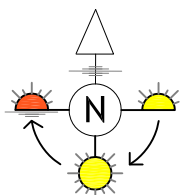

WDC
Woolhampton Design Centre
Construction Design Services

The Woolhampton Design Centre
Station Road, Woolhampton,
Reading, Berkshire RG7 5SE
Tel: 0118 9713 363

HAND CAR WASH OPERATION
HILLS MEADOW, GEORGE ST., READING, RG4 8DH.
LOCATION MAP

SCALES 1:1250 @A4	DRAWN NJB	DATE APR.'13	DRAWING No.	REVISION
-------------------	-----------	--------------	-------------	----------