


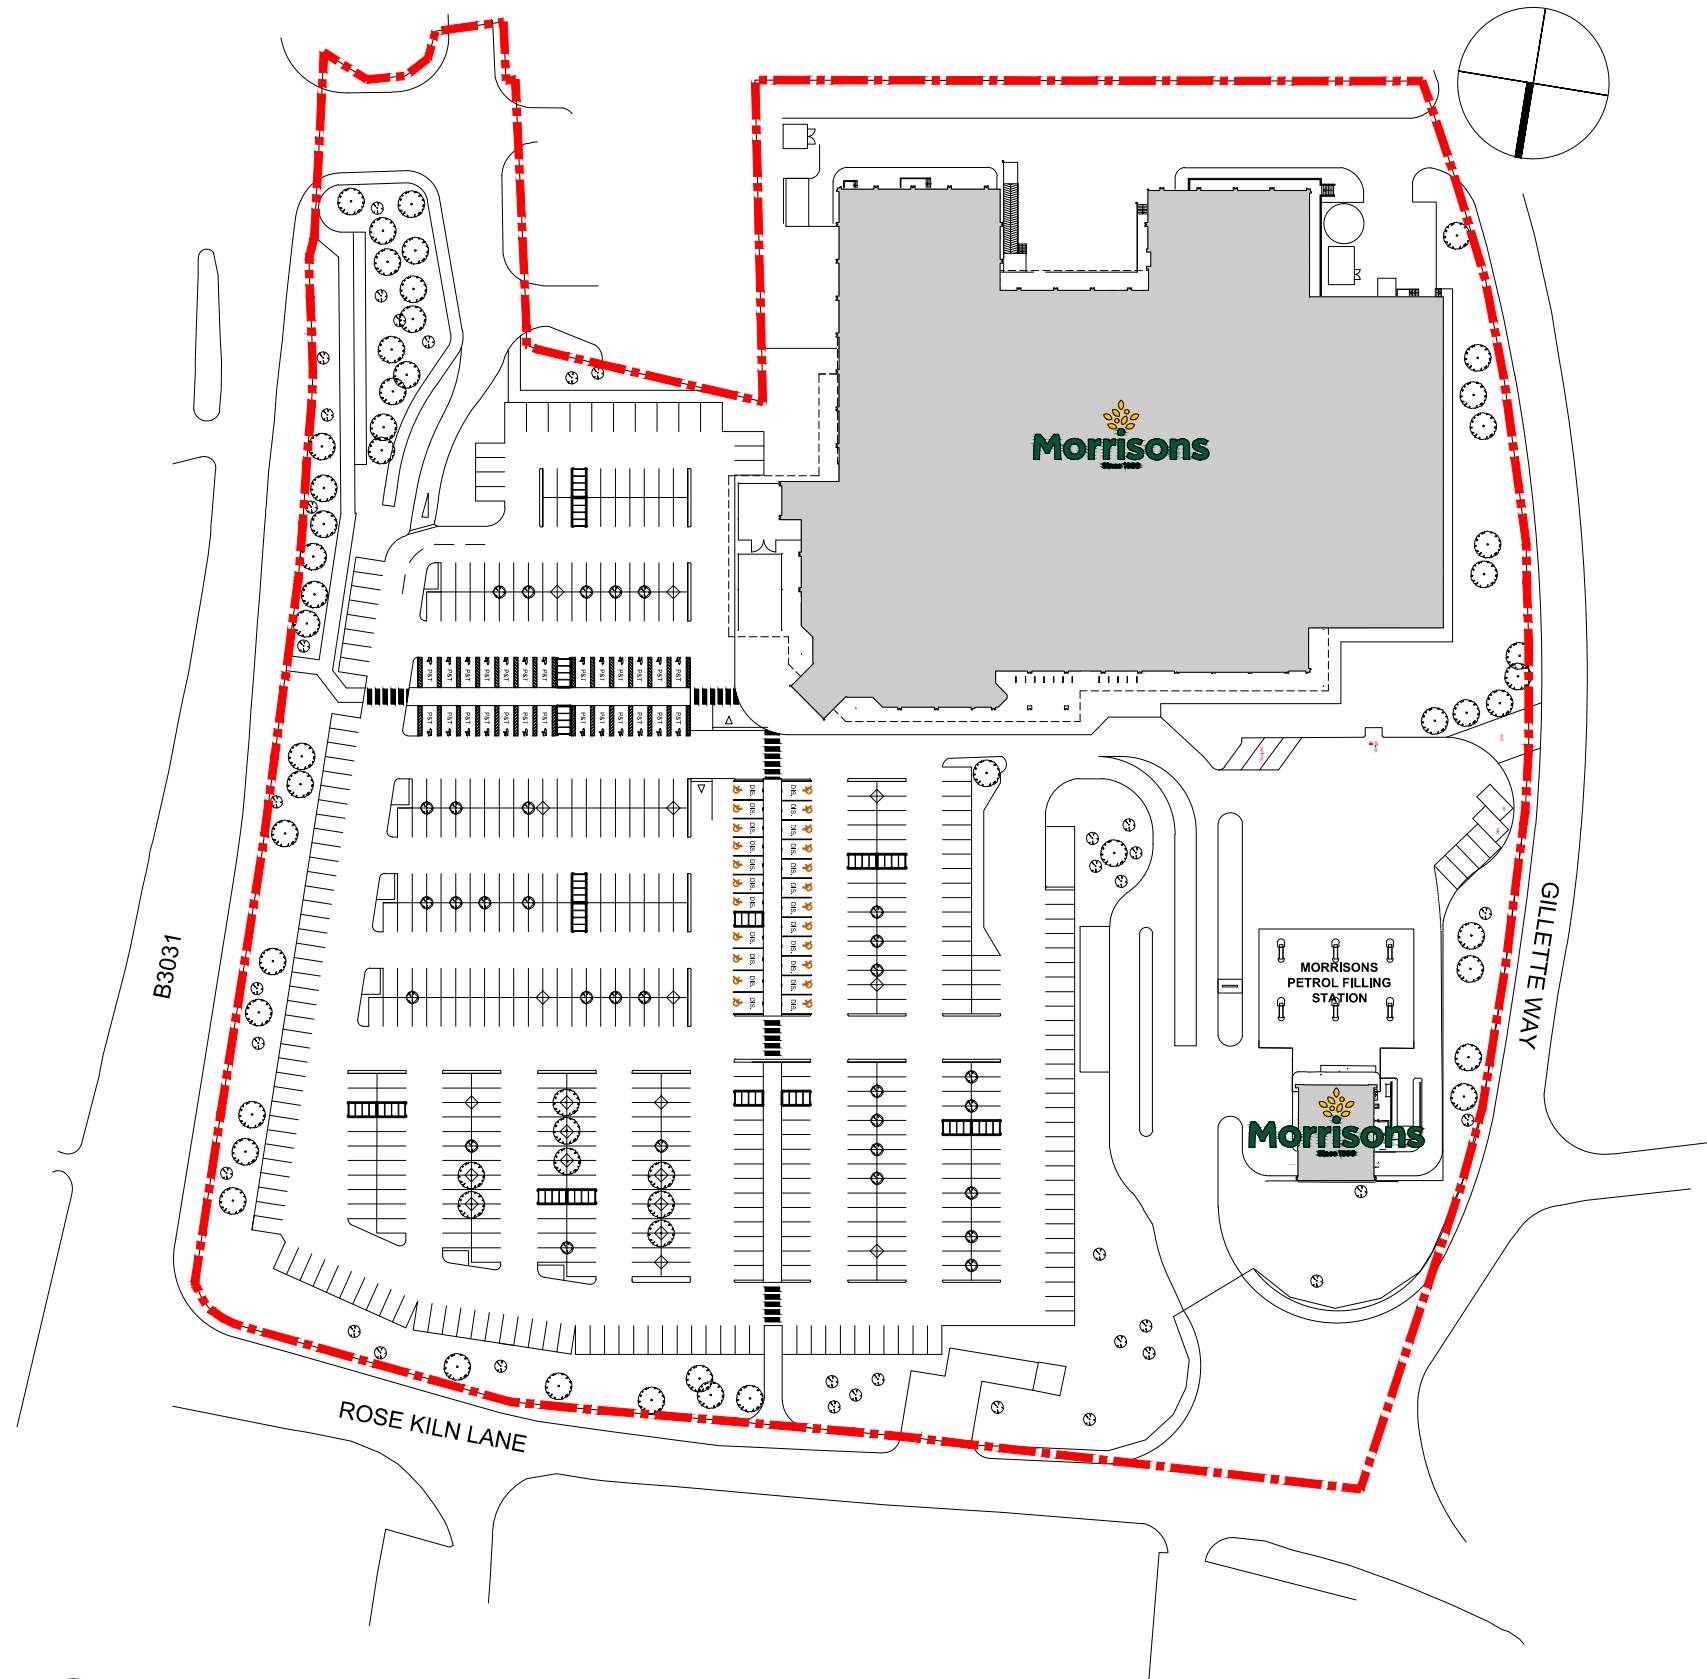

1 Site Location Plan
1:1250 @ A3

GENERAL NOTES

All work to be carried out in strict accordance with the current Building Regulations and its latest amendments, and to the complete satisfaction of the Local Authorities Building Control.

Contractors are responsible for complying with all relevant BS etc., and check that Building Control and Environmental Health Departments are satisfied with the scope and content of all work on completion and obtain any necessary certificates.


All existing construction levels and dimensions to be checked prior to construction, especially where new construction levels and dimensions are to match existing.

All site dimensions and site levels must be checked on site.

This drawing must not be used for construction unless issued for construction.

This drawing should be read in conjunction with all relevant Engineer's and specialist drawings.

 SITE APPLICATION

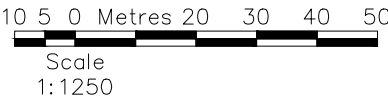

REV	DATE	DESCRIPTION	FG	VG	DR	CH
1	13.12.17	FIRST ISSUE: Planning Issue	FG	VG		

PLANNING ISSUE

darntonB3
ARCHITECTURE

LONDON
45 Gee Street, Clerkenwell, London, EC1V 3RS.
T: 0207 689 1434 www.darntonb3.com

CLIENT



PROJECT

Fresh Look Refurbishment

#359 WMS READING

DRAWING

General Arrangement

Site Location Plan

SCALE @ A3	DRAWN	CHECKED
1:1250	FG	VG

CREATION DATE	REVISION
November 2017	-

DARNTONB3 DRAWING NO.

12419 - DB3 - 359 - 00 - PP - A - 00.001

PROJECT NO-COMPANY- ZONE - LEVEL - TYPE - ROLE - NUMBER

© COPYRIGHT: ALL RIGHTS RESERVED.

THIS DRAWING IS TO BE READ IN CONJUNCTION WITH ALL OTHER RELEVANT DRAWINGS PREPARED BY CONSULTANTS AND SUB-CONTRACTORS.

DO NOT SCALE FROM THIS DRAWING. WORK ONLY TO THE PRINTED DIMENSIONS.

THIS DRAWING MUST NOT BE USED FOR CONSTRUCTION UNLESS ISSUED FOR CONSTRUCTION.

REPORT ANY DISCREPANCIES TO THE ARCHITECT OR REPRESENTATIVES THEREOF.

DARNTONESS LTD WORK TO A MANAGEMENT SYSTEM WHICH IS APPROVED TO ISO-9001 BY LRQA - CERTIFICATE NUMBER LRQA-0947182