


Highdown School Site Plan

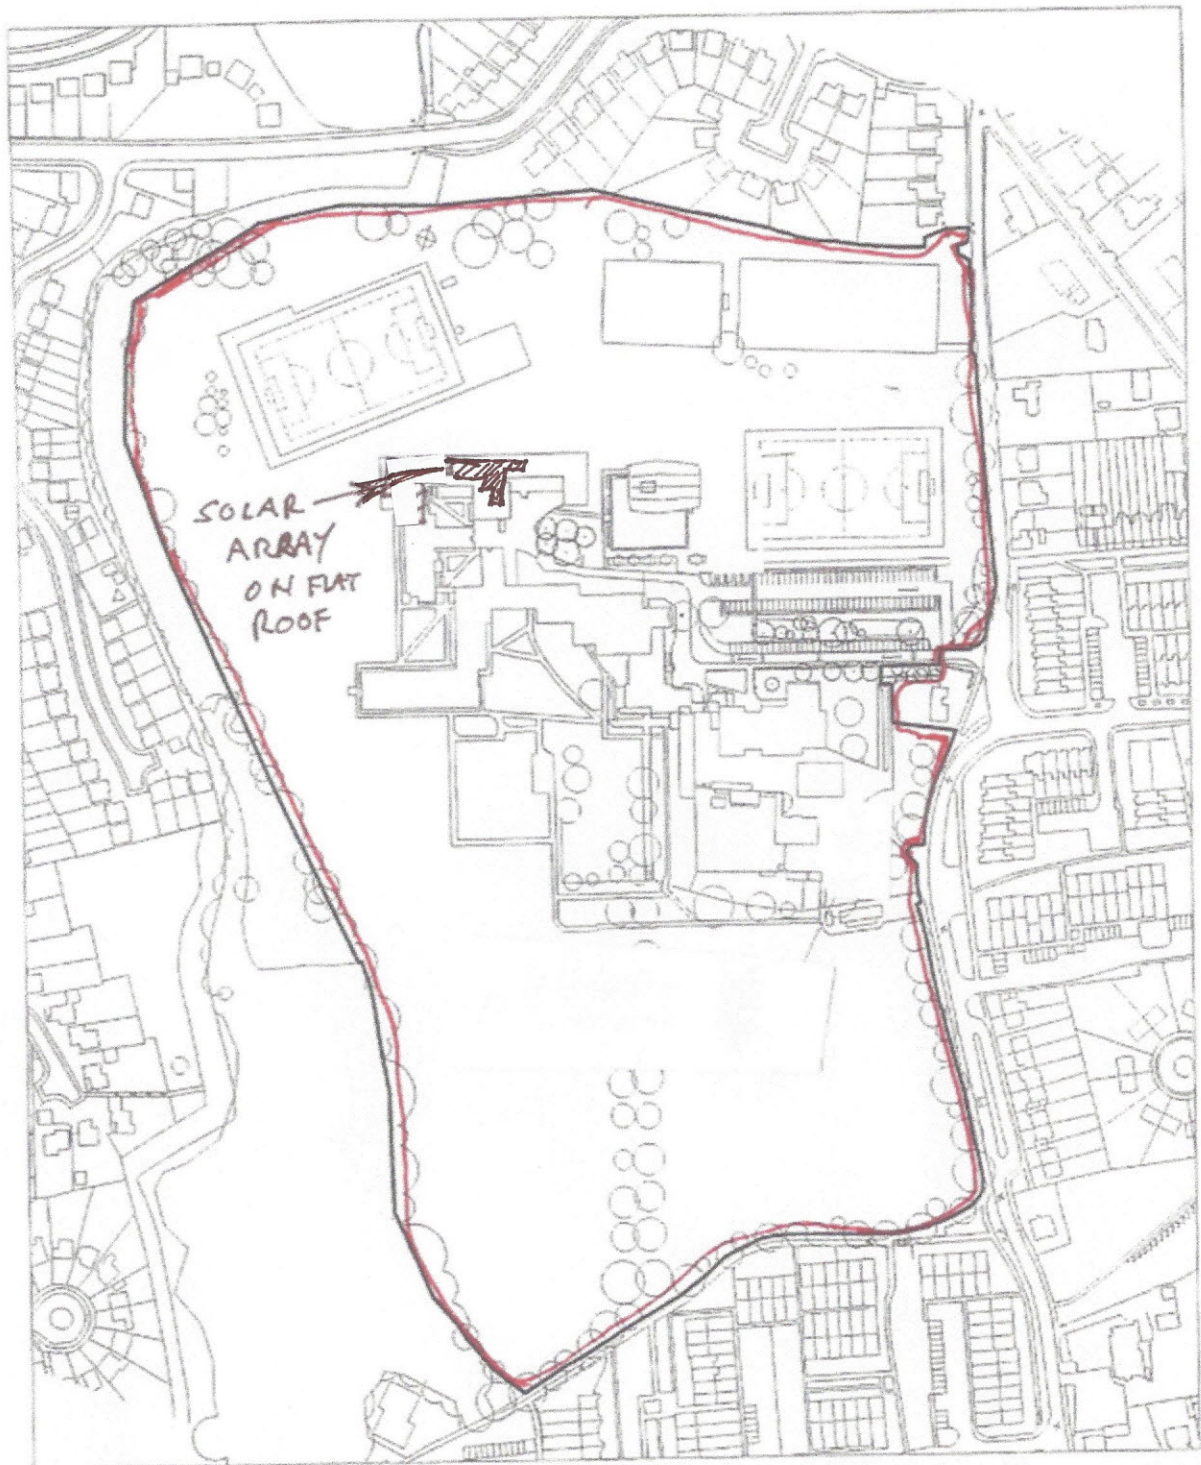

0 50m 100m