
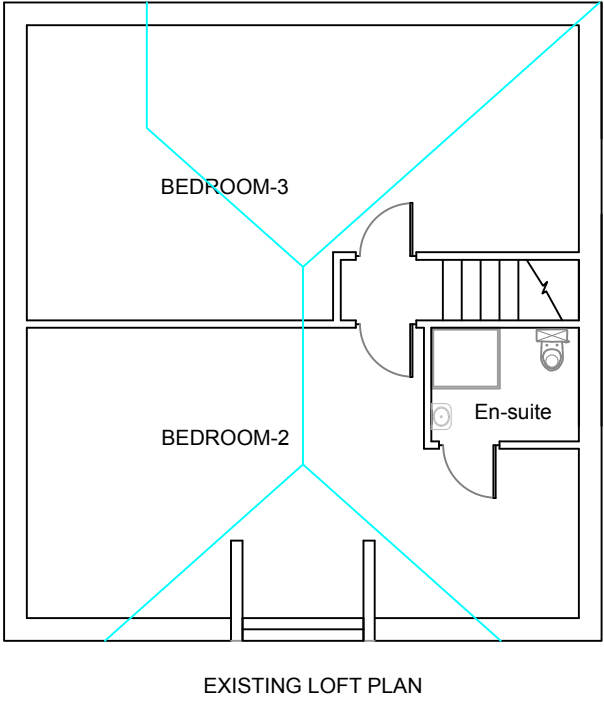
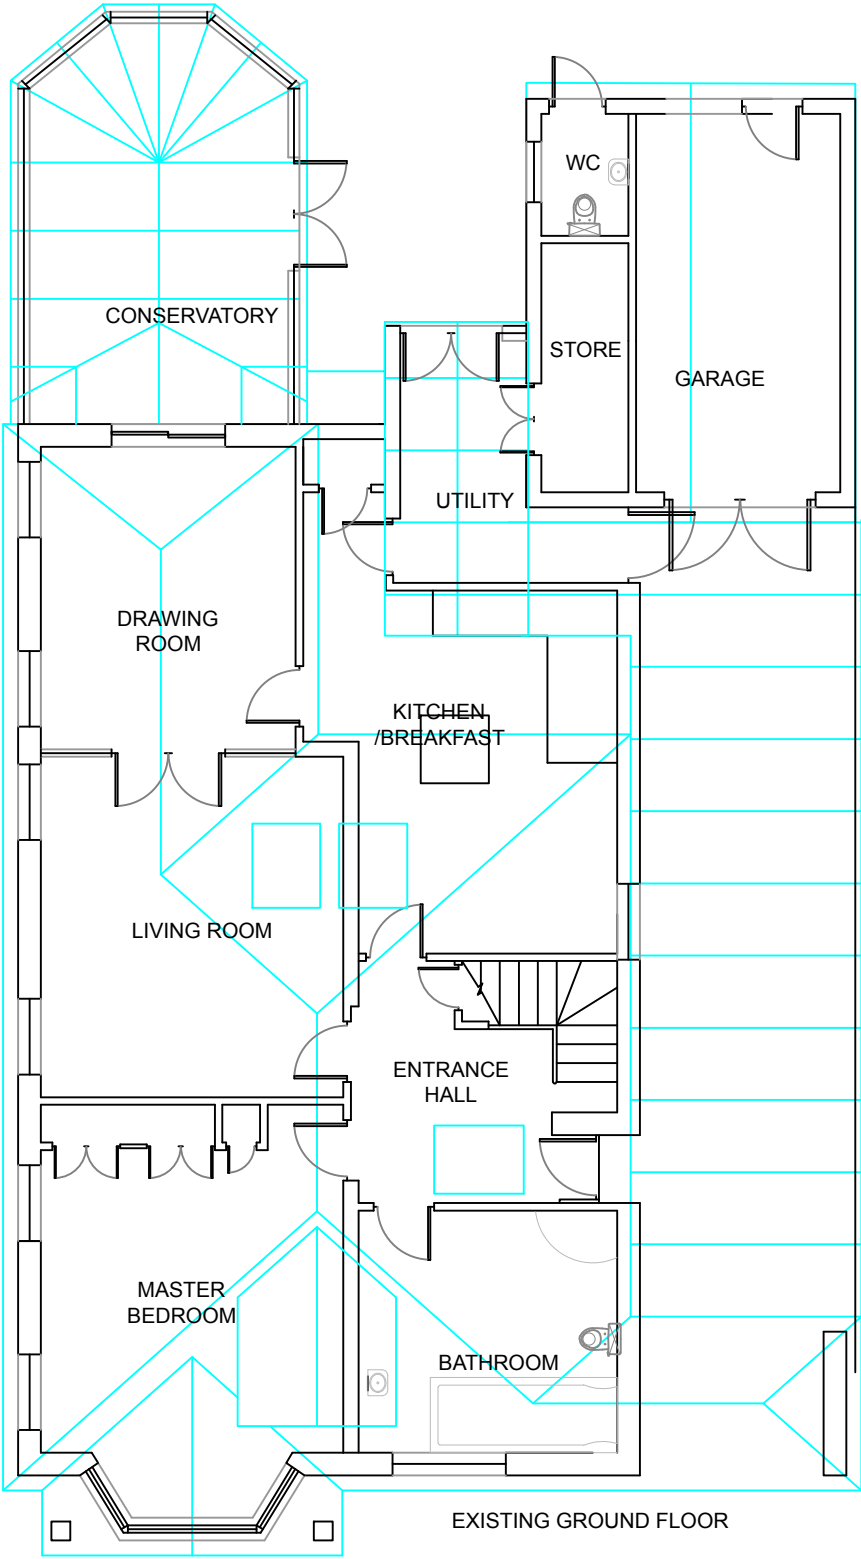


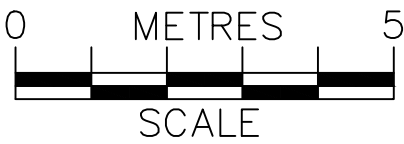

	PROJECT:	72A Shinfield Road Reading	DRAWN BY:	P.S.	DRAWING TITLE:		ArchDezine Limited archdeziner7@gmail.com
	PROPOSED GARAGE CONVERSION, FIRST FLOOR AND SIDE EXTENSION		DATE:	12/03/2018	EXISTING PLAN		
			SCALE:	1:100@a3	DRAWING NUMBER:	SR-02	
			FILENAME:	RBC/17/S			