


LOCATION PLAN

SCALE 1:1250

0 20m 40m 60m 80m 100m

These plans must not be acted upon until the appropriate planning and building regulation approvals have been granted. Should the works be undertaken prior to the above approvals being in place it is done so entirely at the client's own risk.

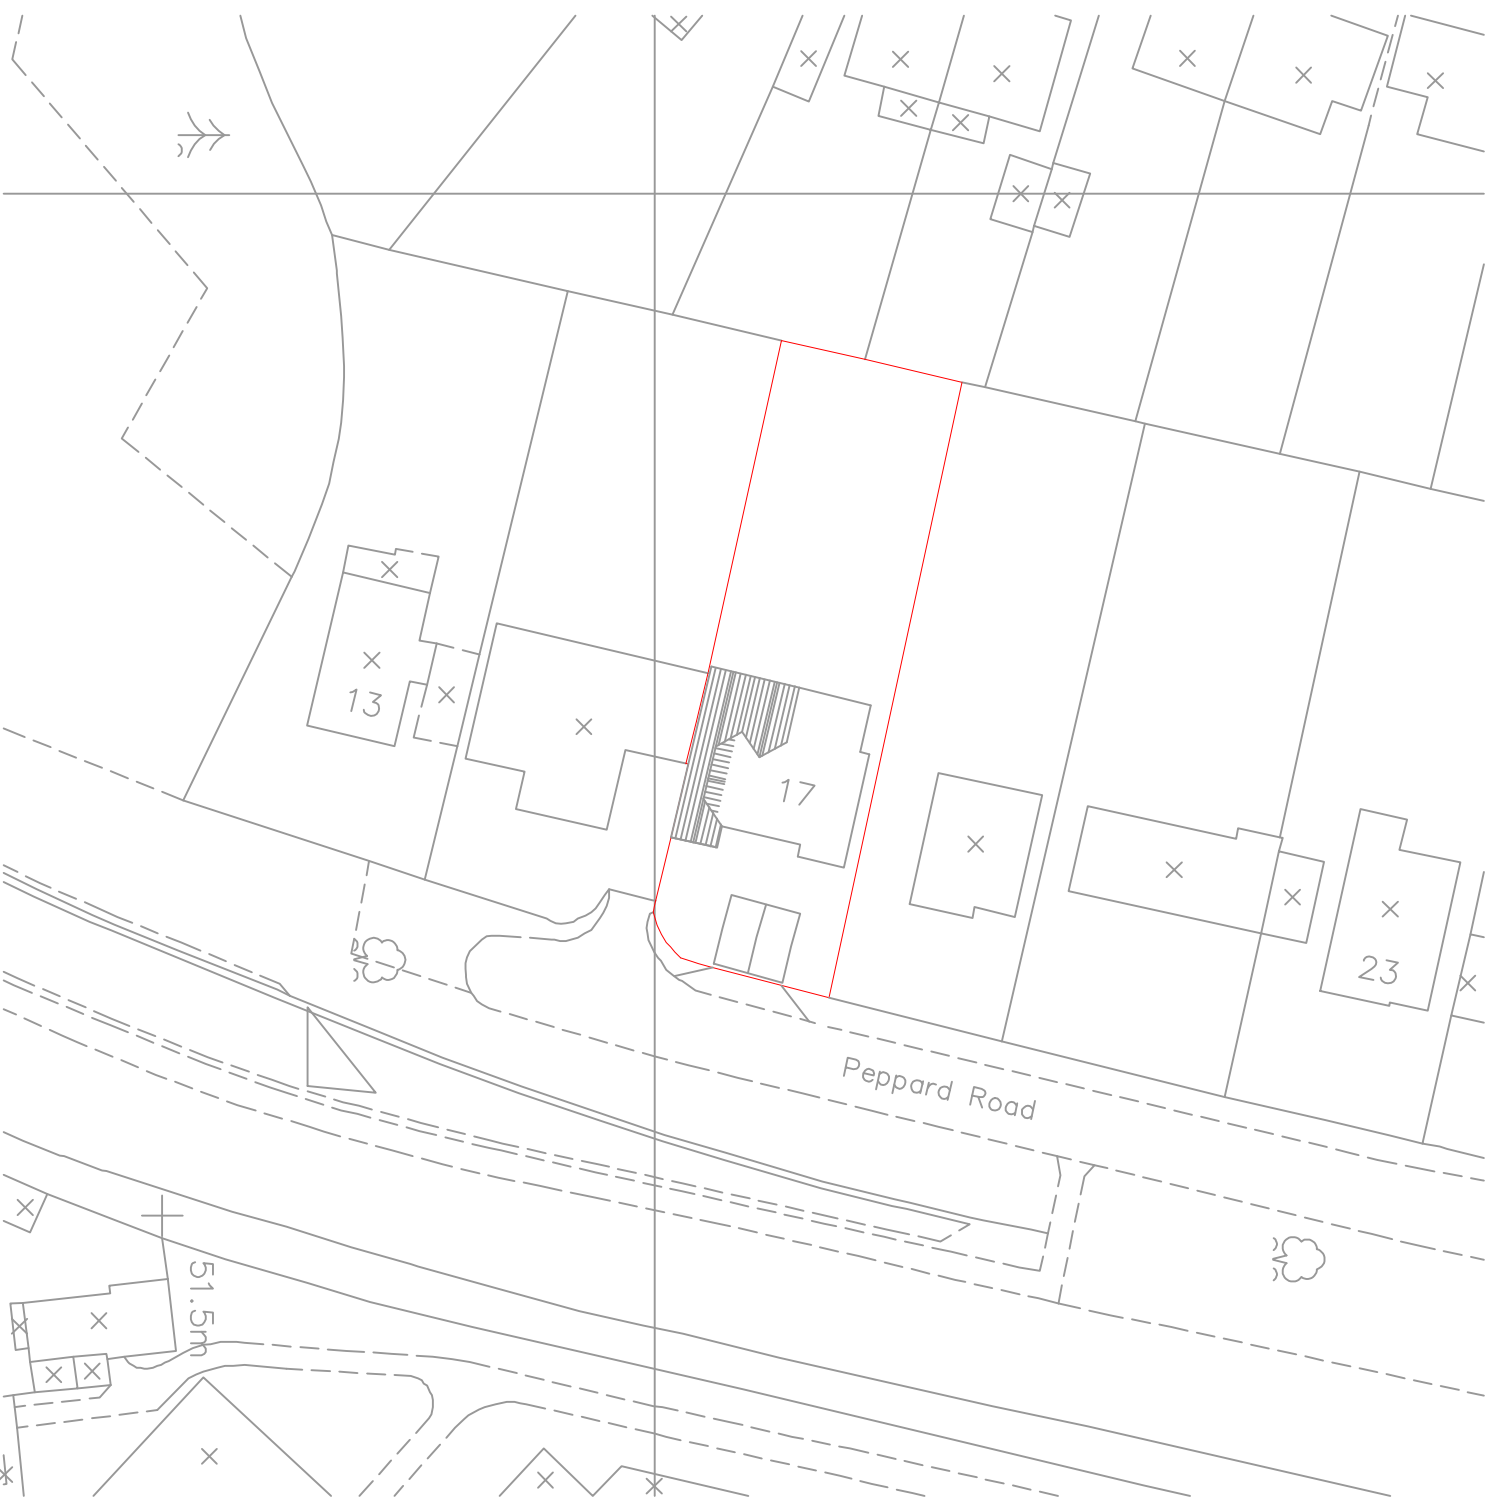

BLOCK PLAN

SCALE 1:500

0 5m 10m 20m 30m 40m 50m



CEDARMART

Architectural Services,
CAD Design & Draughting

Tel / Fax 0118 947 3250
Website: www.cedarmart.co.uk
E-mail: eric@cedarmart.co.uk
2 Rowallan Close, Reading, RG4 6QJ

DATE

APRIL 2013

PROJECT

**PROPOSED TWO STOREY
SIDE EXTENSION AT:
17 PEPPARD ROAD
CAVERSHAM
READING**

TITLE

**LOCATION & SITE
PLANS**

DRAWING NUMBER

0290-23

SCALE

AS STATED

AS DRAWING BLANK