




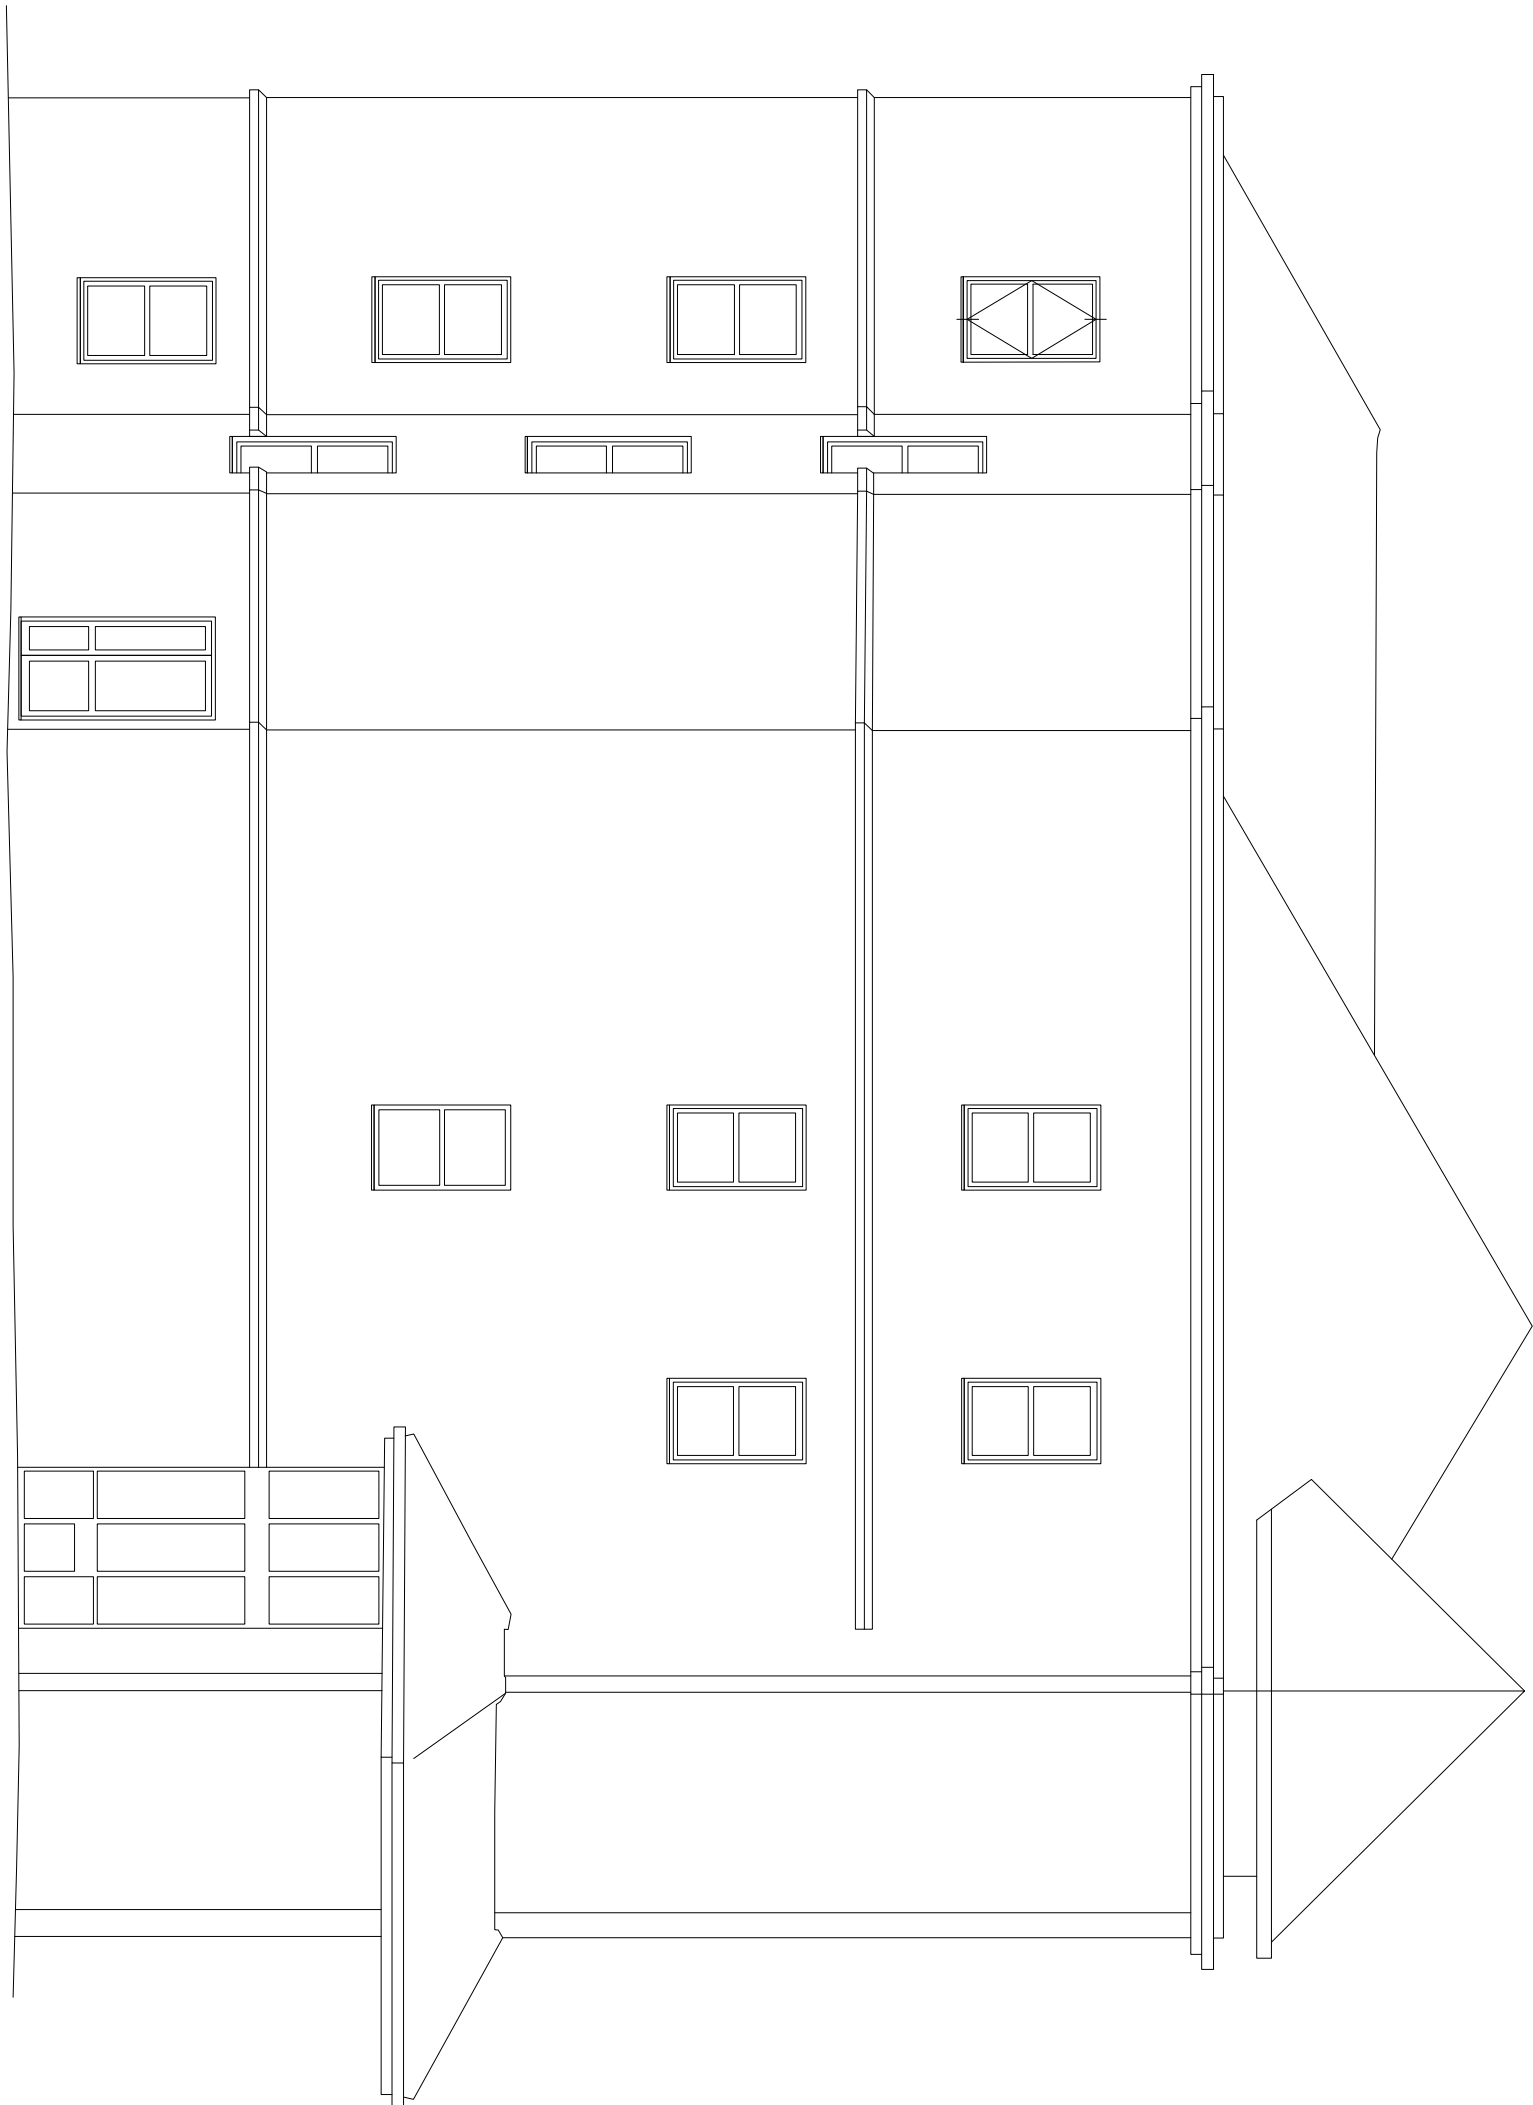


16033 1030 NCP1  
PROPOSED ELEVATION 01  
1:100

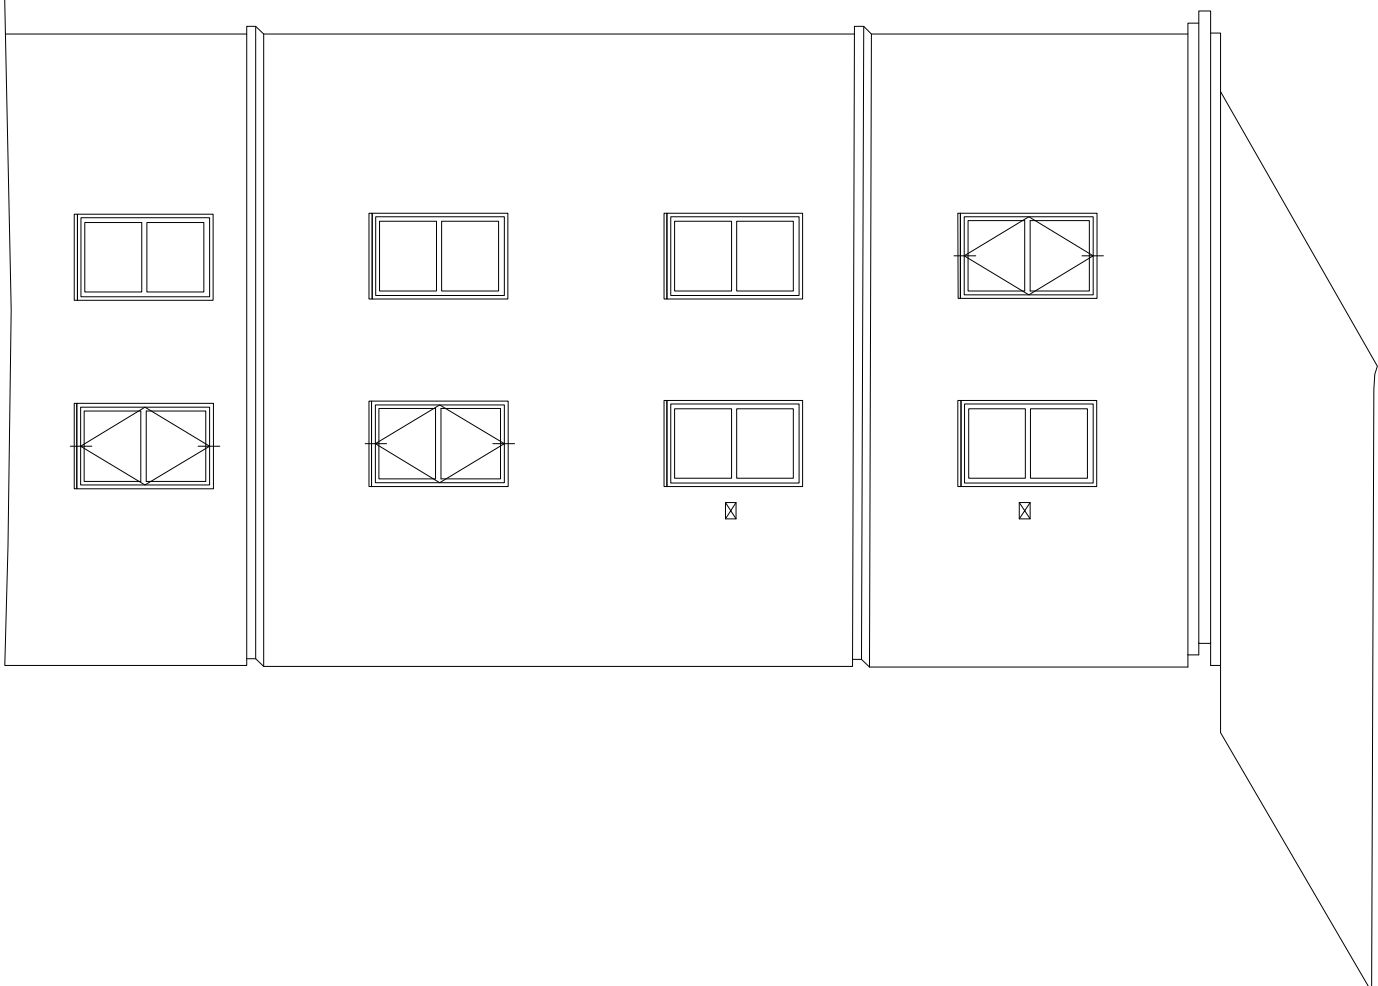


16033 1030 NCP1  
PROPOSED ELEVATION 06  
1:100

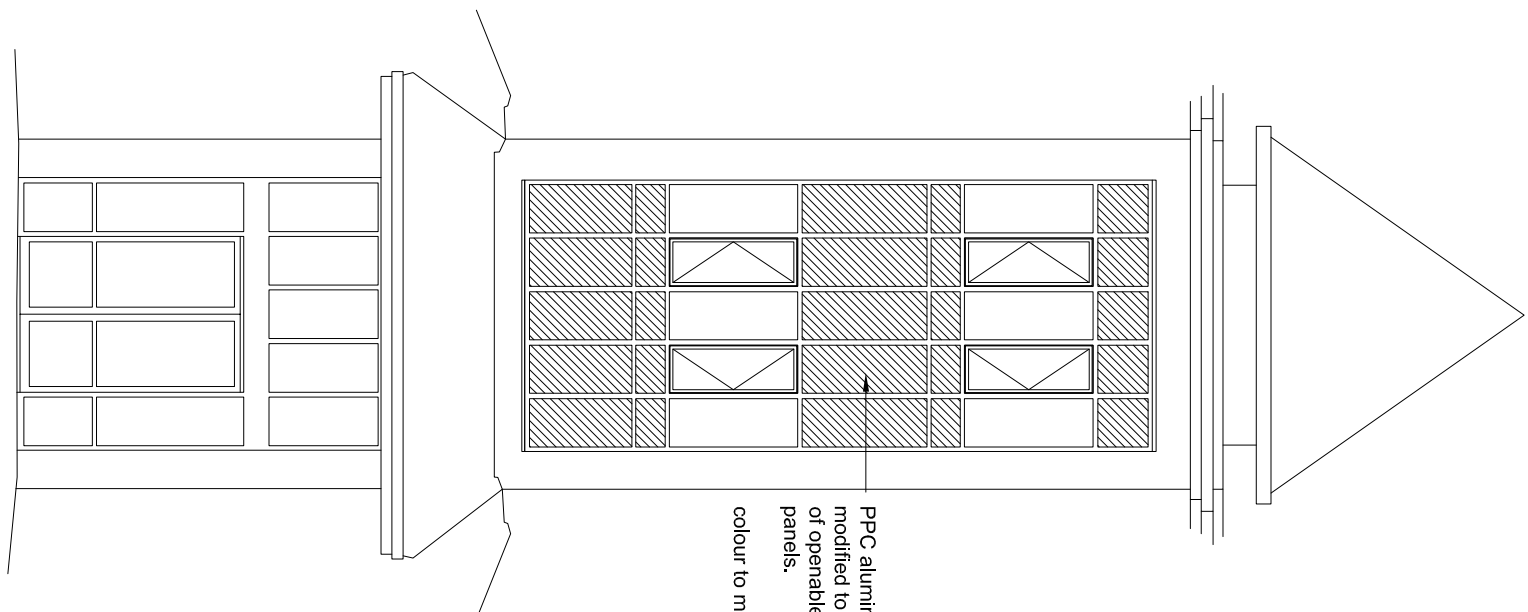

16033 1030 NCP1  
PROPOSED ELEVATION 02  
1:100

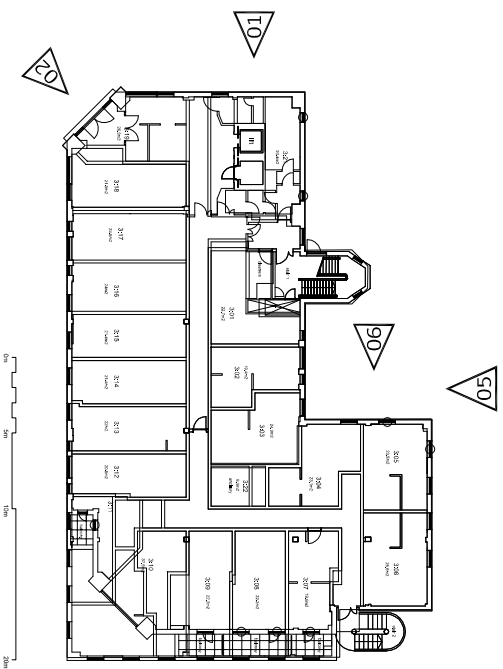

16033 1030 NCP1  
NCP1 ELEVATION KEY  
1:500

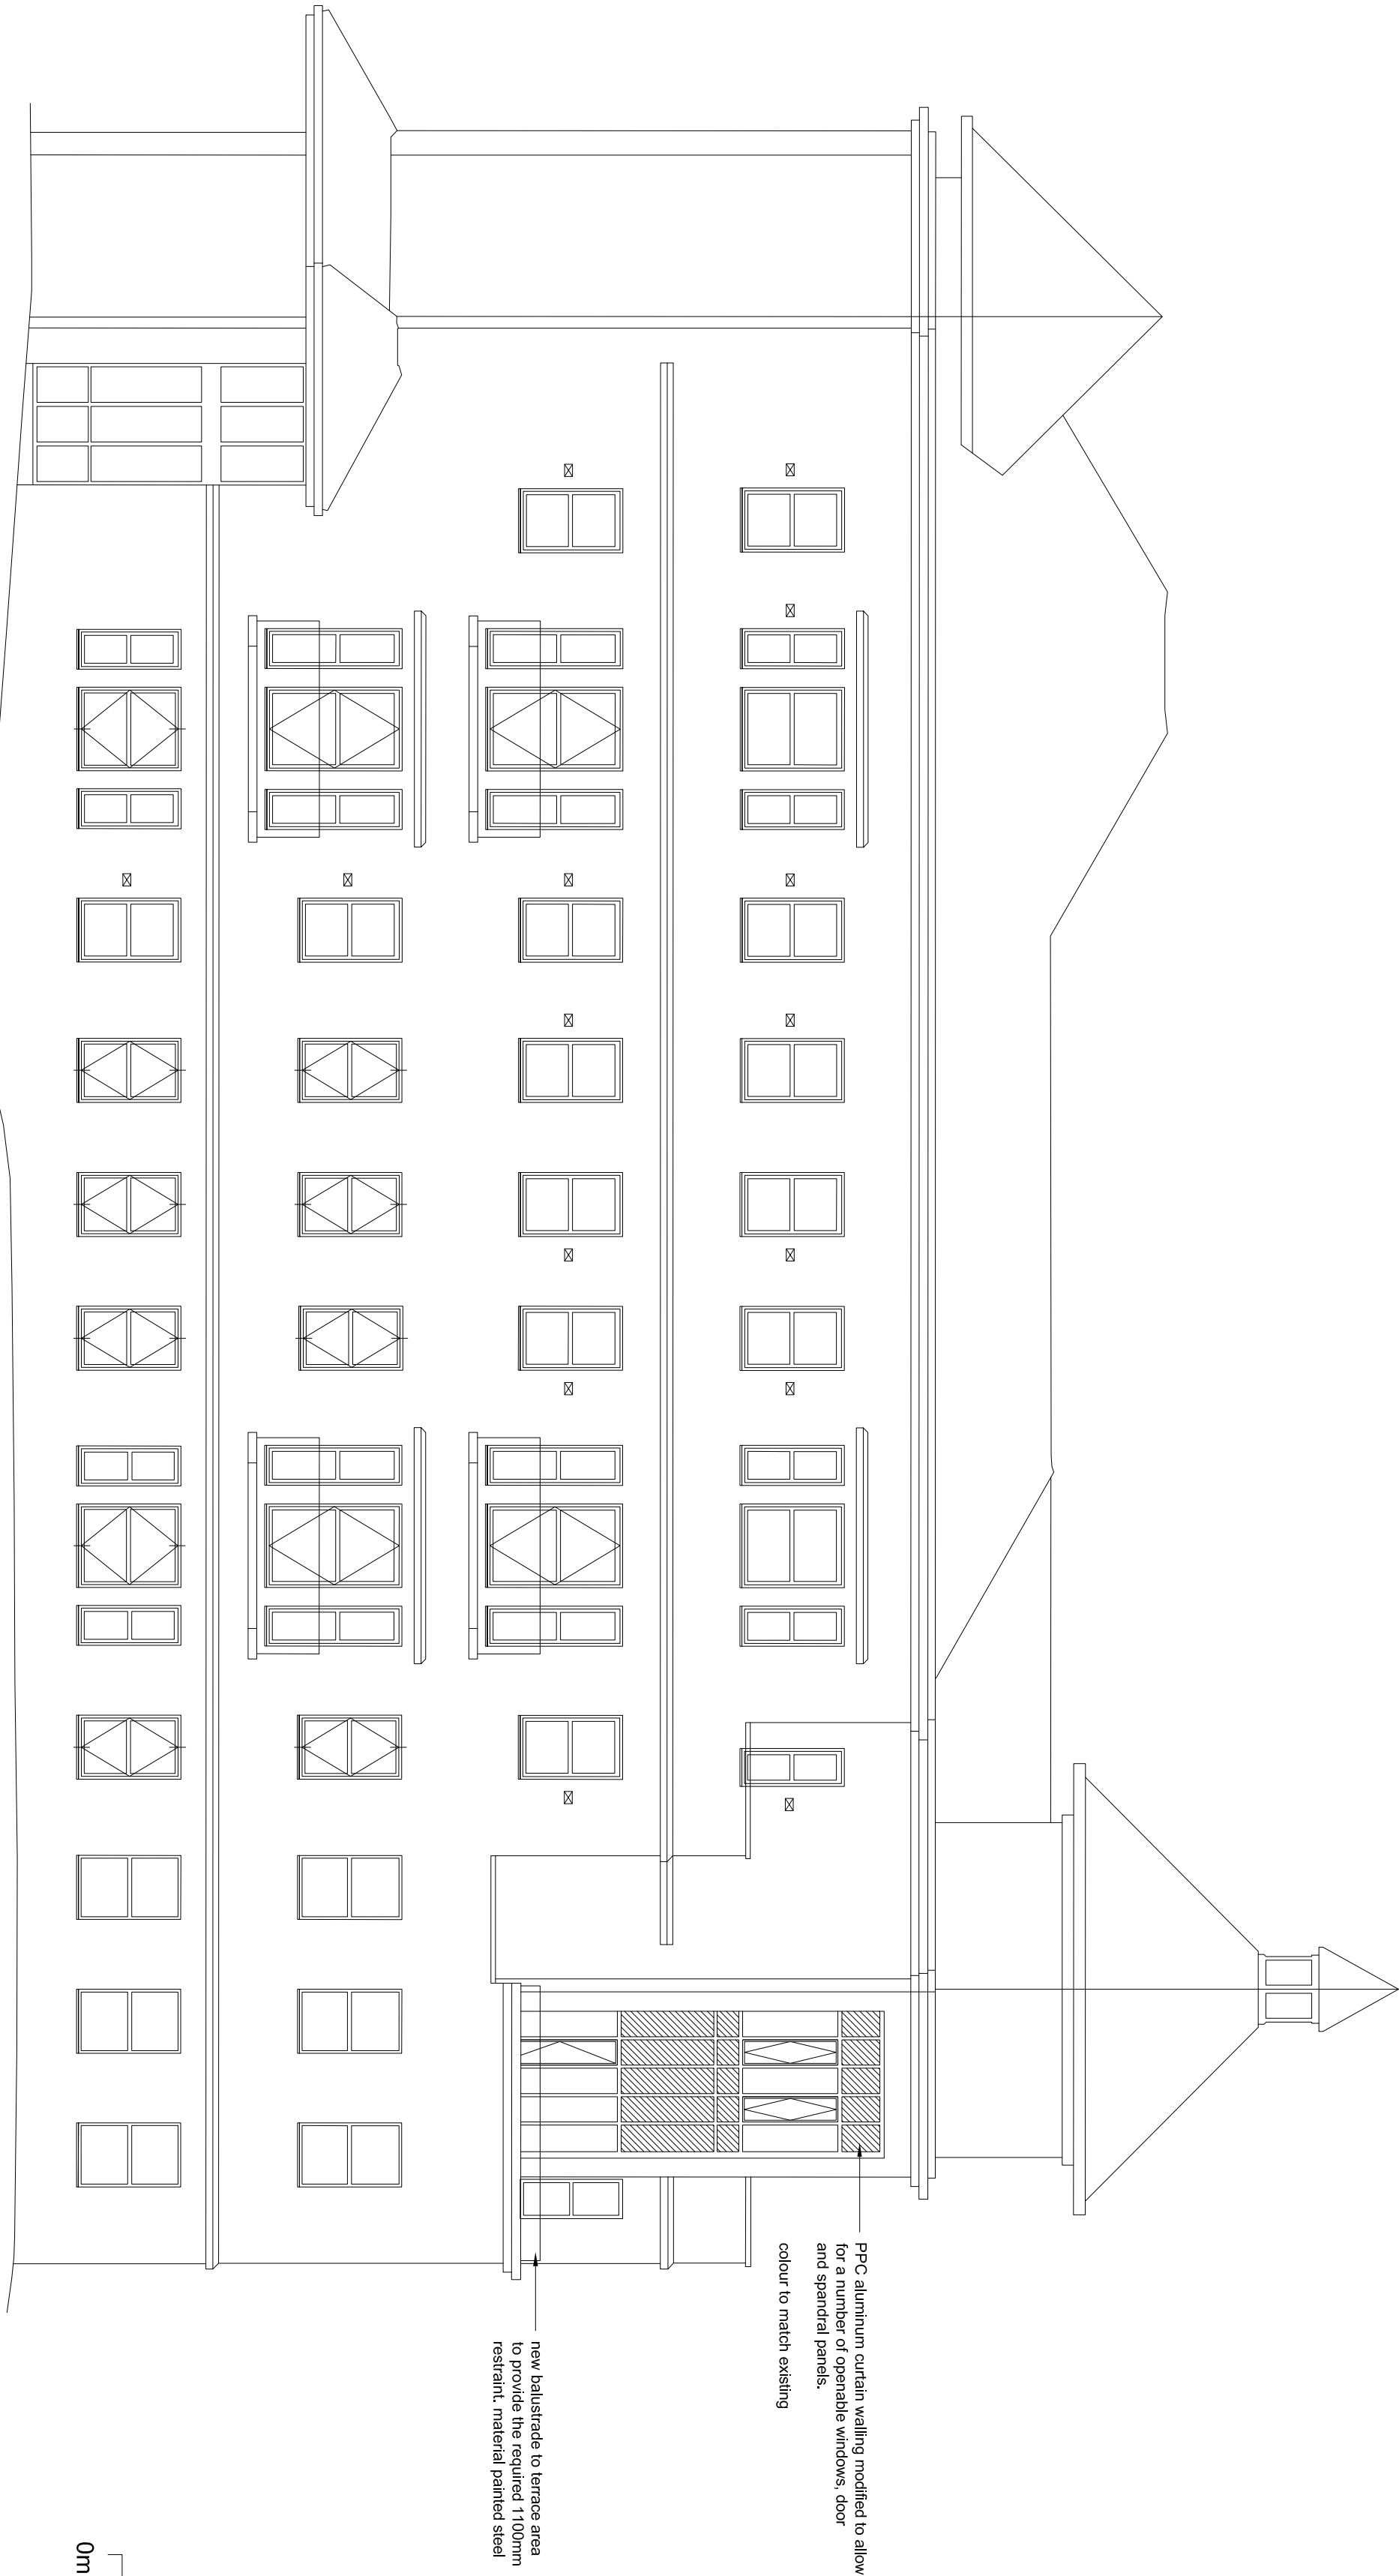

16033 1030 NCP1  
PROPOSED ELEVATION 03  
1:100

0m 5m 10m 20m

- GENERAL NOTES
1. This drawing is copyright and must not be reproduced without the consent of Greenwell Design Ltd.
  2. All dimensions are in millimetres unless otherwise noted.
  3. All dimensions to be checked on site prior to commencement of work or preparation of any other drawings.
  4. The contractor shall accept any discrepancies in information in writing to the design team at the earliest opportunity.
  5. This drawing is to be read in conjunction with the following relevant information:  
i) All architects, structural and service engineer's drawings and specifications.  
ii) All CDM information including designers risk assessments.

EXISTING WINDOWS  
PPC Aluminium windows with central pivot operation.  
Contractor to retain windows and overhaul the operation and locks

REPLACEMENT WINDOWS  
PPC Aluminium windows with central pivot operation to match existing. Colour to match existing. windows to incorporate trickle vents

EXISTING WINDOWS TREATMENT  
Existing window to be retained with black out film applied to the internal face with insulation and plasterboard.

TRICKLE VENTS  
Trickle vents introduced into existing brickwork where required. 215 x 140 clay air brick - red colour to tie into existing brickwork

| revision | notes                                                                       | status | date       | author | reviewer |
|----------|-----------------------------------------------------------------------------|--------|------------|--------|----------|
| F        | elevation 1, 2 & 3 revised and elevation 6 added                            | P      | 2017.12.06 | NB     | -        |
| E        | DRAFT STAGE 4 ISSUE                                                         | P      | 2017.11.19 | NB     | -        |
| D        | Painting - do not scale removed and scale bar added                         | P      | 2017.10.18 | NB     | -        |
| C        | UPDATED PLANNING APPLICATION ISSUE                                          | P      | 2017.10.02 | NB     | -        |
| B        | UPDATED PLANNING APPLICATION ISSUE: Trickle vents introduced where required | P      | 2017.03.21 | NB     | -        |
| A        | Planning application issue                                                  | P      | 2017.03.13 | NB     | -        |
| -        | FIRST ISSUE                                                                 | P      | 2016.11.28 | NB     | -        |

greenwell design

architecture  
interiors  
urban design  
masterplanning  
graphic design  
conservation

Studio 2 Riverside Centre, Finsland Lane, Durham, DH1 5TA  
t: 0191 447 7775  
www.greenwelldesign.co.uk

Project New Century Place, Reading

Drawing NEW CENTURY PLACE 1  
PROPOSED ELEVATIONS 1 of 2  
Elevations 01 - 03

| Scale   | 1:100 | Job no. | 16033       | dwg no. | 1030 | Rev | F |
|---------|-------|---------|-------------|---------|------|-----|---|
| at size | A1    | Status  | Preliminary |         |      |     |   |

This drawing is copyright