
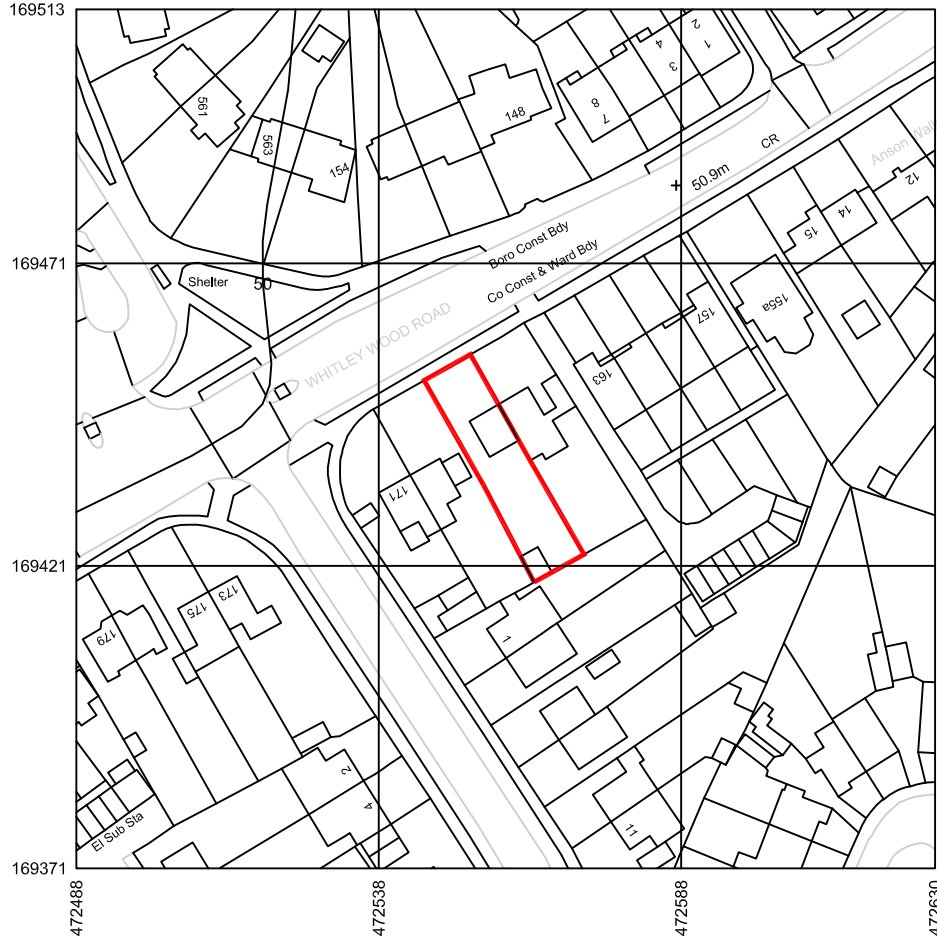


Produced on 31 January 2018 from the Ordnance Survey National Geographic Database and incorporating surveyed revision available at this date.
This map shows the area bounded by 472488,169371 472488,169513 472630,169513 472630,169371
Reproduction in whole or part is prohibited without the prior permission of Ordnance Survey.
Crown copyright 2018. Supplied by copla ltd trading as UKPlanningMaps.com a licensed Ordnance Survey partner (100054135).
Data licenced for 1 year, expiring 31 January 2019. Unique plan reference: v2b/219006/299223

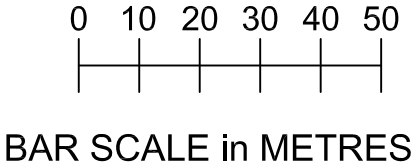

STAAC ©

1A Fairlight Road
Eastbourne
BN22 7NY

99 Potters Lane
Send
GU23 7AL

t: 01323 325354
t: 01932 506111
e: ashley@abstractplans.co.uk
e: planning@abstractplans.co.uk

NOTES:

This drawing is to be read in conjunction with
all relevant Architects and Engineers drawings
Only figured dimensions are to be used for
construction
All dimensions are to be verified on site prior to
work commencing

No.	Description	Date
Client:	Stephen Moore	
Address:	167 Whitley Wood Road, Reading RG2 8LB	
Project:	Proposed Rear Extension	
Drawing title:	Site Location Plan	
Project No	17153	
Date	31-01-18	
Drawn by	IA	
Drawing No	SLP01	
Scale1:1250@A3		