


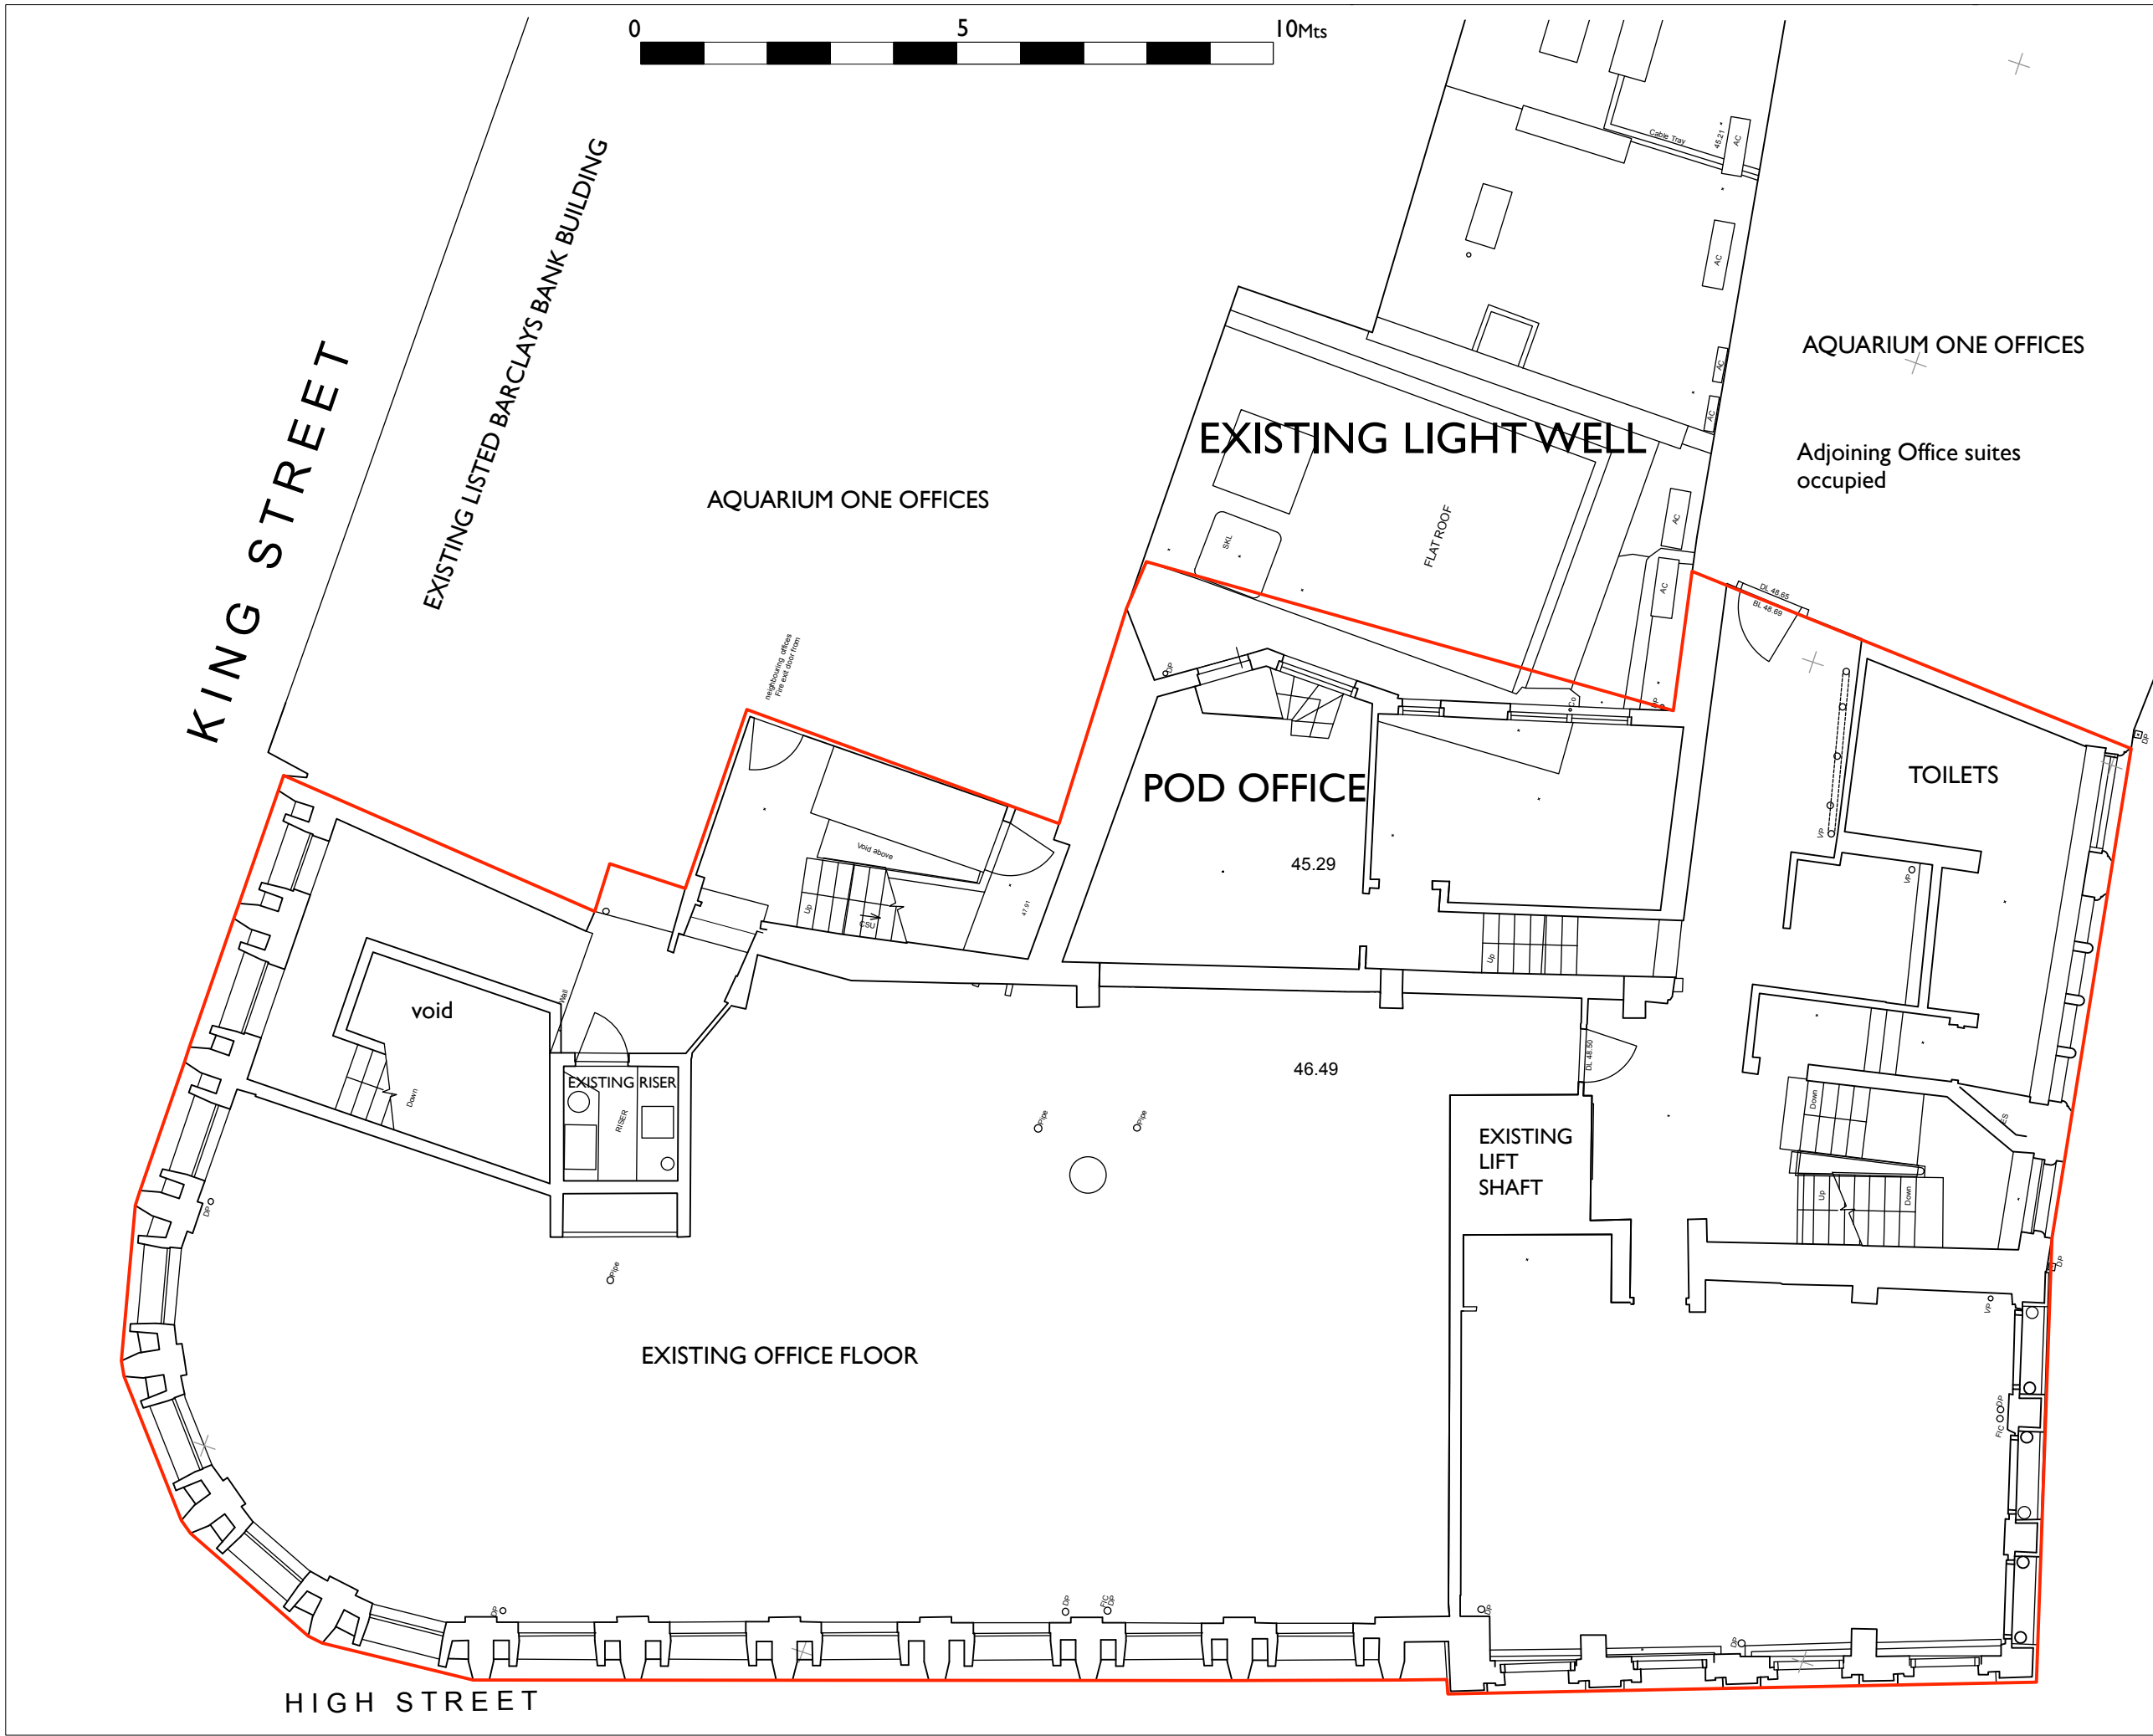

THIS DRAWING
This drawing remains the copyright of DWP Associates Ltd. ©
All drawn information should be checked against site dimensions
and any discrepancy should be immediately addressed to DWP
Associates Ltd. No dimensions are to be taken as a scaled measure
from this drawing and
GRID ADDED
Grid added for location purposes. The grid does not
accurately reflect existing structural conditions. All
dimensions from grid are approximated as c/l of existing structure
NOTE Grid line C not parallel to A/B and D runs C/L of existing
structure.

Date	Rev	Drwn by	Description
DWP associates			
Architecture Interiors Project Management Retail Design Strategic Planning Urban Design			1 Glamorgan Ferryville SA17 5TF 07831 496606
Client THRESHOLD LAND AND ESTATES			
Project AQUARIUM TWO REFURBISHMENT AND EXTENSION			
Drawing title EXISTING FIRST FLOOR			
Do not scale from this drawing. Use dimensions indicated only. All dimensions are to be checked on site.			
Scale @ SIZE 1:100@A3		Job No. RDG-4000	
Date JULY 2108		Drawing No	Revision
Drawn By CAD Ref		PL-05	