
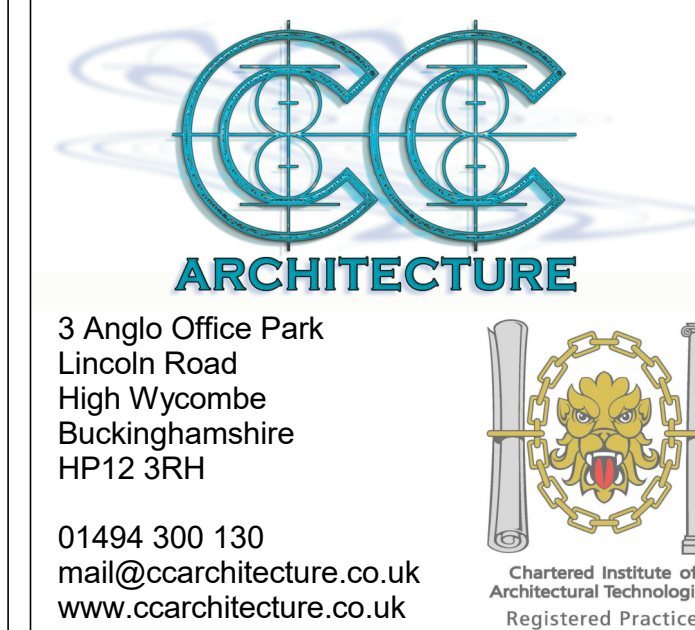
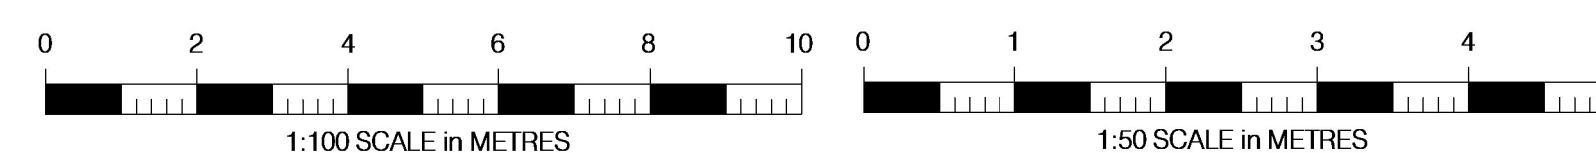
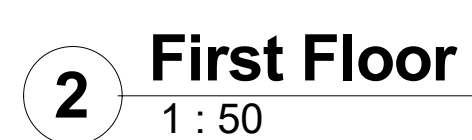
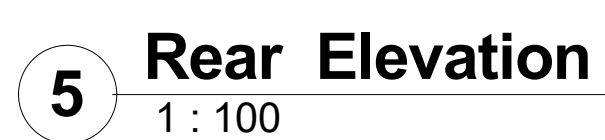


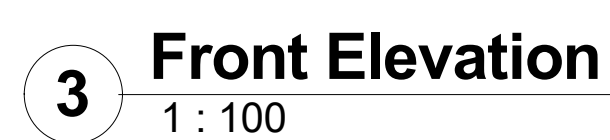

NOTES:

This drawing is to be read in conjunction with
all relevant Architects and Engineers drawings

Only figured dimensions are to be used for construction

All dimensions are to be verified on site prior to work commencing

[illegible]

149
Northumberland
Avenue, RG2 7PX

Existing

Project number	2017-596
Date	10.10.17
Drawn by	UI

101

Scale @ A1	As indicated
------------	--------------