
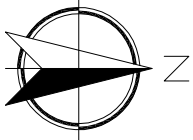


Notes

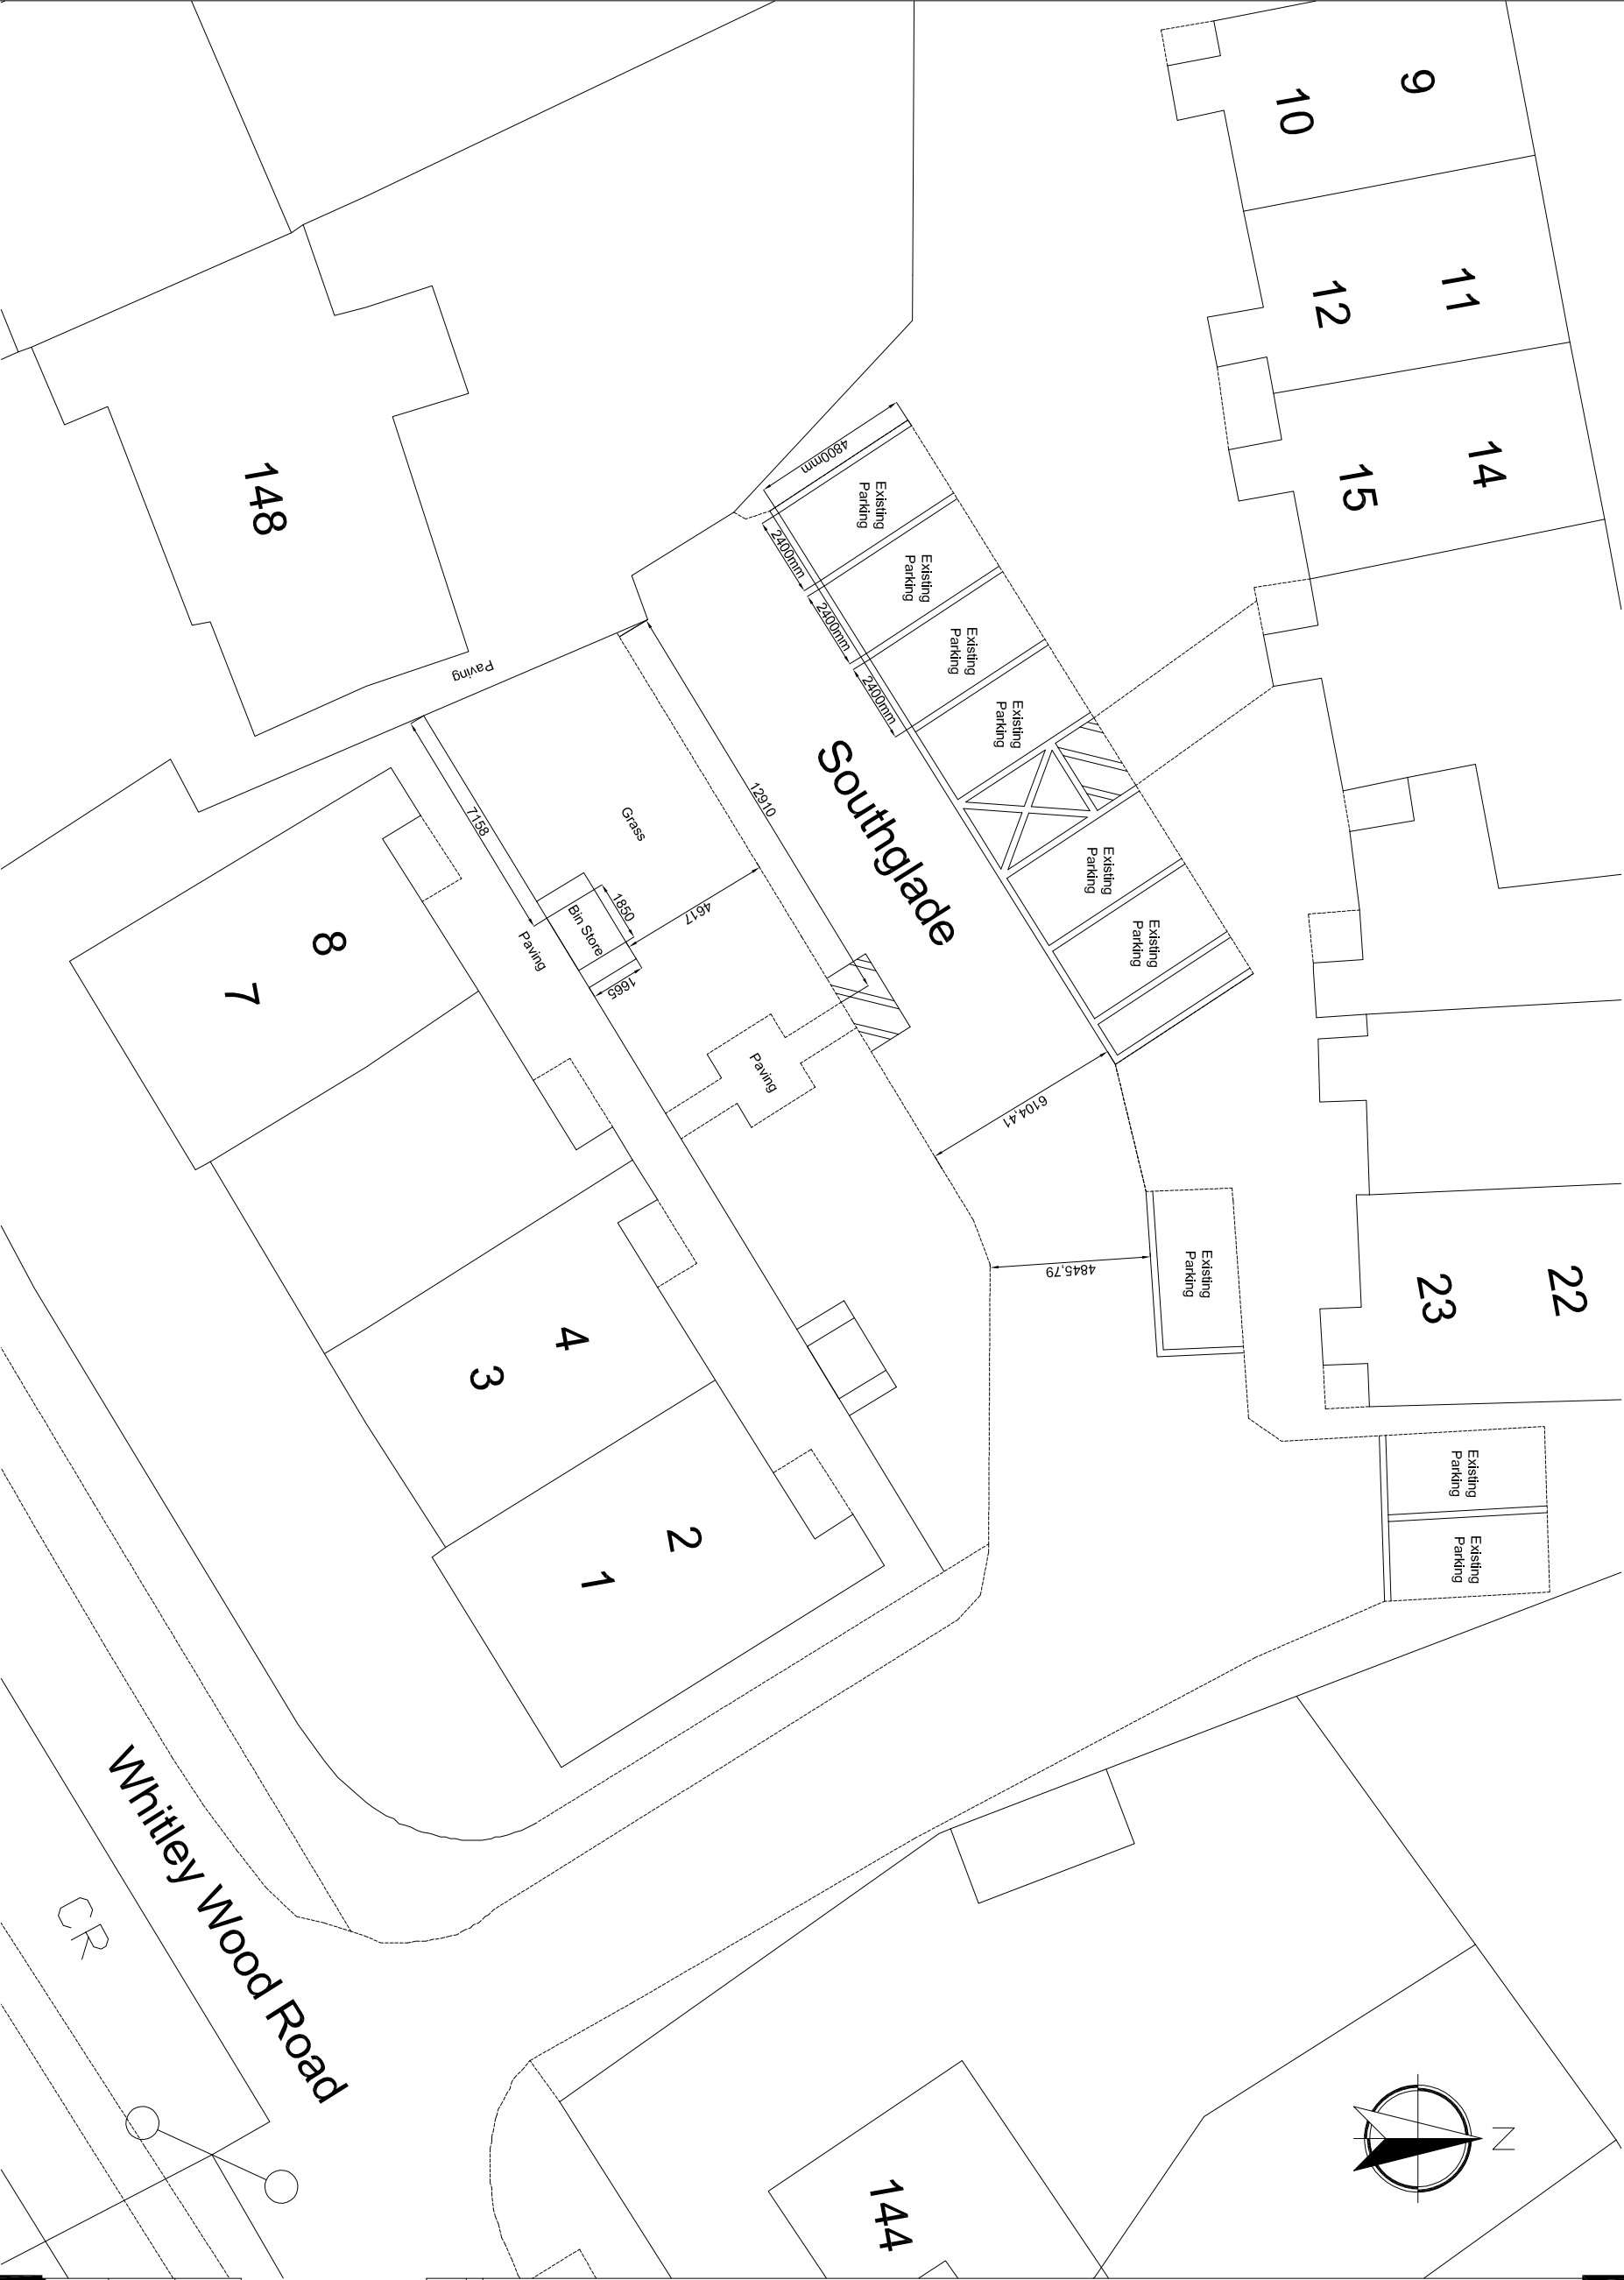

0m 2m 4m 10m

1:200

CR

Whitley Wood Road

Southglade



T +44(0)1484 537411
F +44(0)1484 530332
E huddersfield@ahr-global.com
www.ahr-global.com

AHR Building Consultancy Ltd
Norwich Union House
High Street
Huddersfield
HD1 2LF
United Kingdom

Rev	Description	Date	Dr by	App by
original by				
TE		14/12/17		

client
FirstPort Retirement Property Services

project
Southglade, Reading

drawing
Car Park Feasibility Study

Existing Layout

project number	scale	
2017.00023.046	1:200	@A3
drawing number	rev	issue status
P001	-	Planning

This drawing is to be read in conjunction with all related drawings.
All dimensions must be checked and verified on site before
commencing any work or producing shop drawings. The originator
should be notified immediately of any discrepancy.
This drawing is copyright and remains the property of AHR.

Site Location Plan

Scale 1:200 @ A3