




1


BURGHFIELD OVERALL SITE LAYOUT (EXISTING)

Scale: 1:500@A1

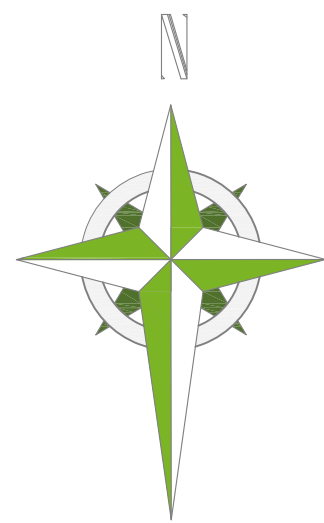

PLANNING PLAN

LEGEND:

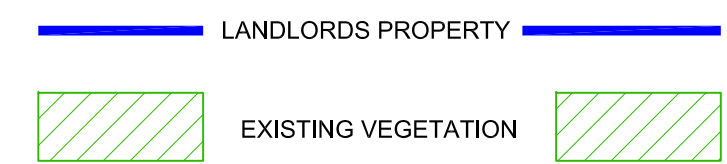


01	First Issue	23.04.18
rev	revision notes	date

REVISIONS

Planning

ALL DIMENSIONS TO BE CHECKED ON SITE
WORK TO FIGURED DIMENSIONS ONLY
REPORT DISCREPANCIES TO THE GFP
AT ONCE BEFORE PROCEEDING
COPYRIGHT ACT APPLIES

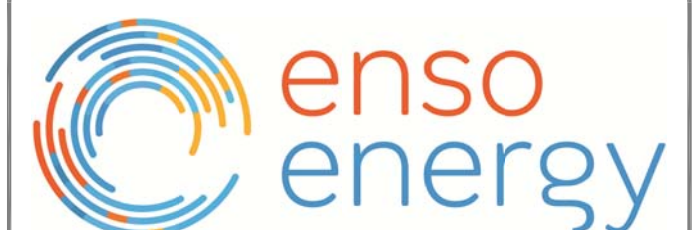

Enso Energy, The Priory, Long Street, Gloucestershire GL1 4HR
Tel: 01452 764 689

Project Title:
GENERATION COMPOUND
BURGHFIELD ROAD
RG30 3ND

Drawing Title:
PLANNING LAYOUT
EXISTING SITE LAYOUT

Scale @A1:	A.N	Date:	April 2018
Drawn:	RW	Checked:	DS
Drawing No:		Rev:	
1425-PL-03		01	