


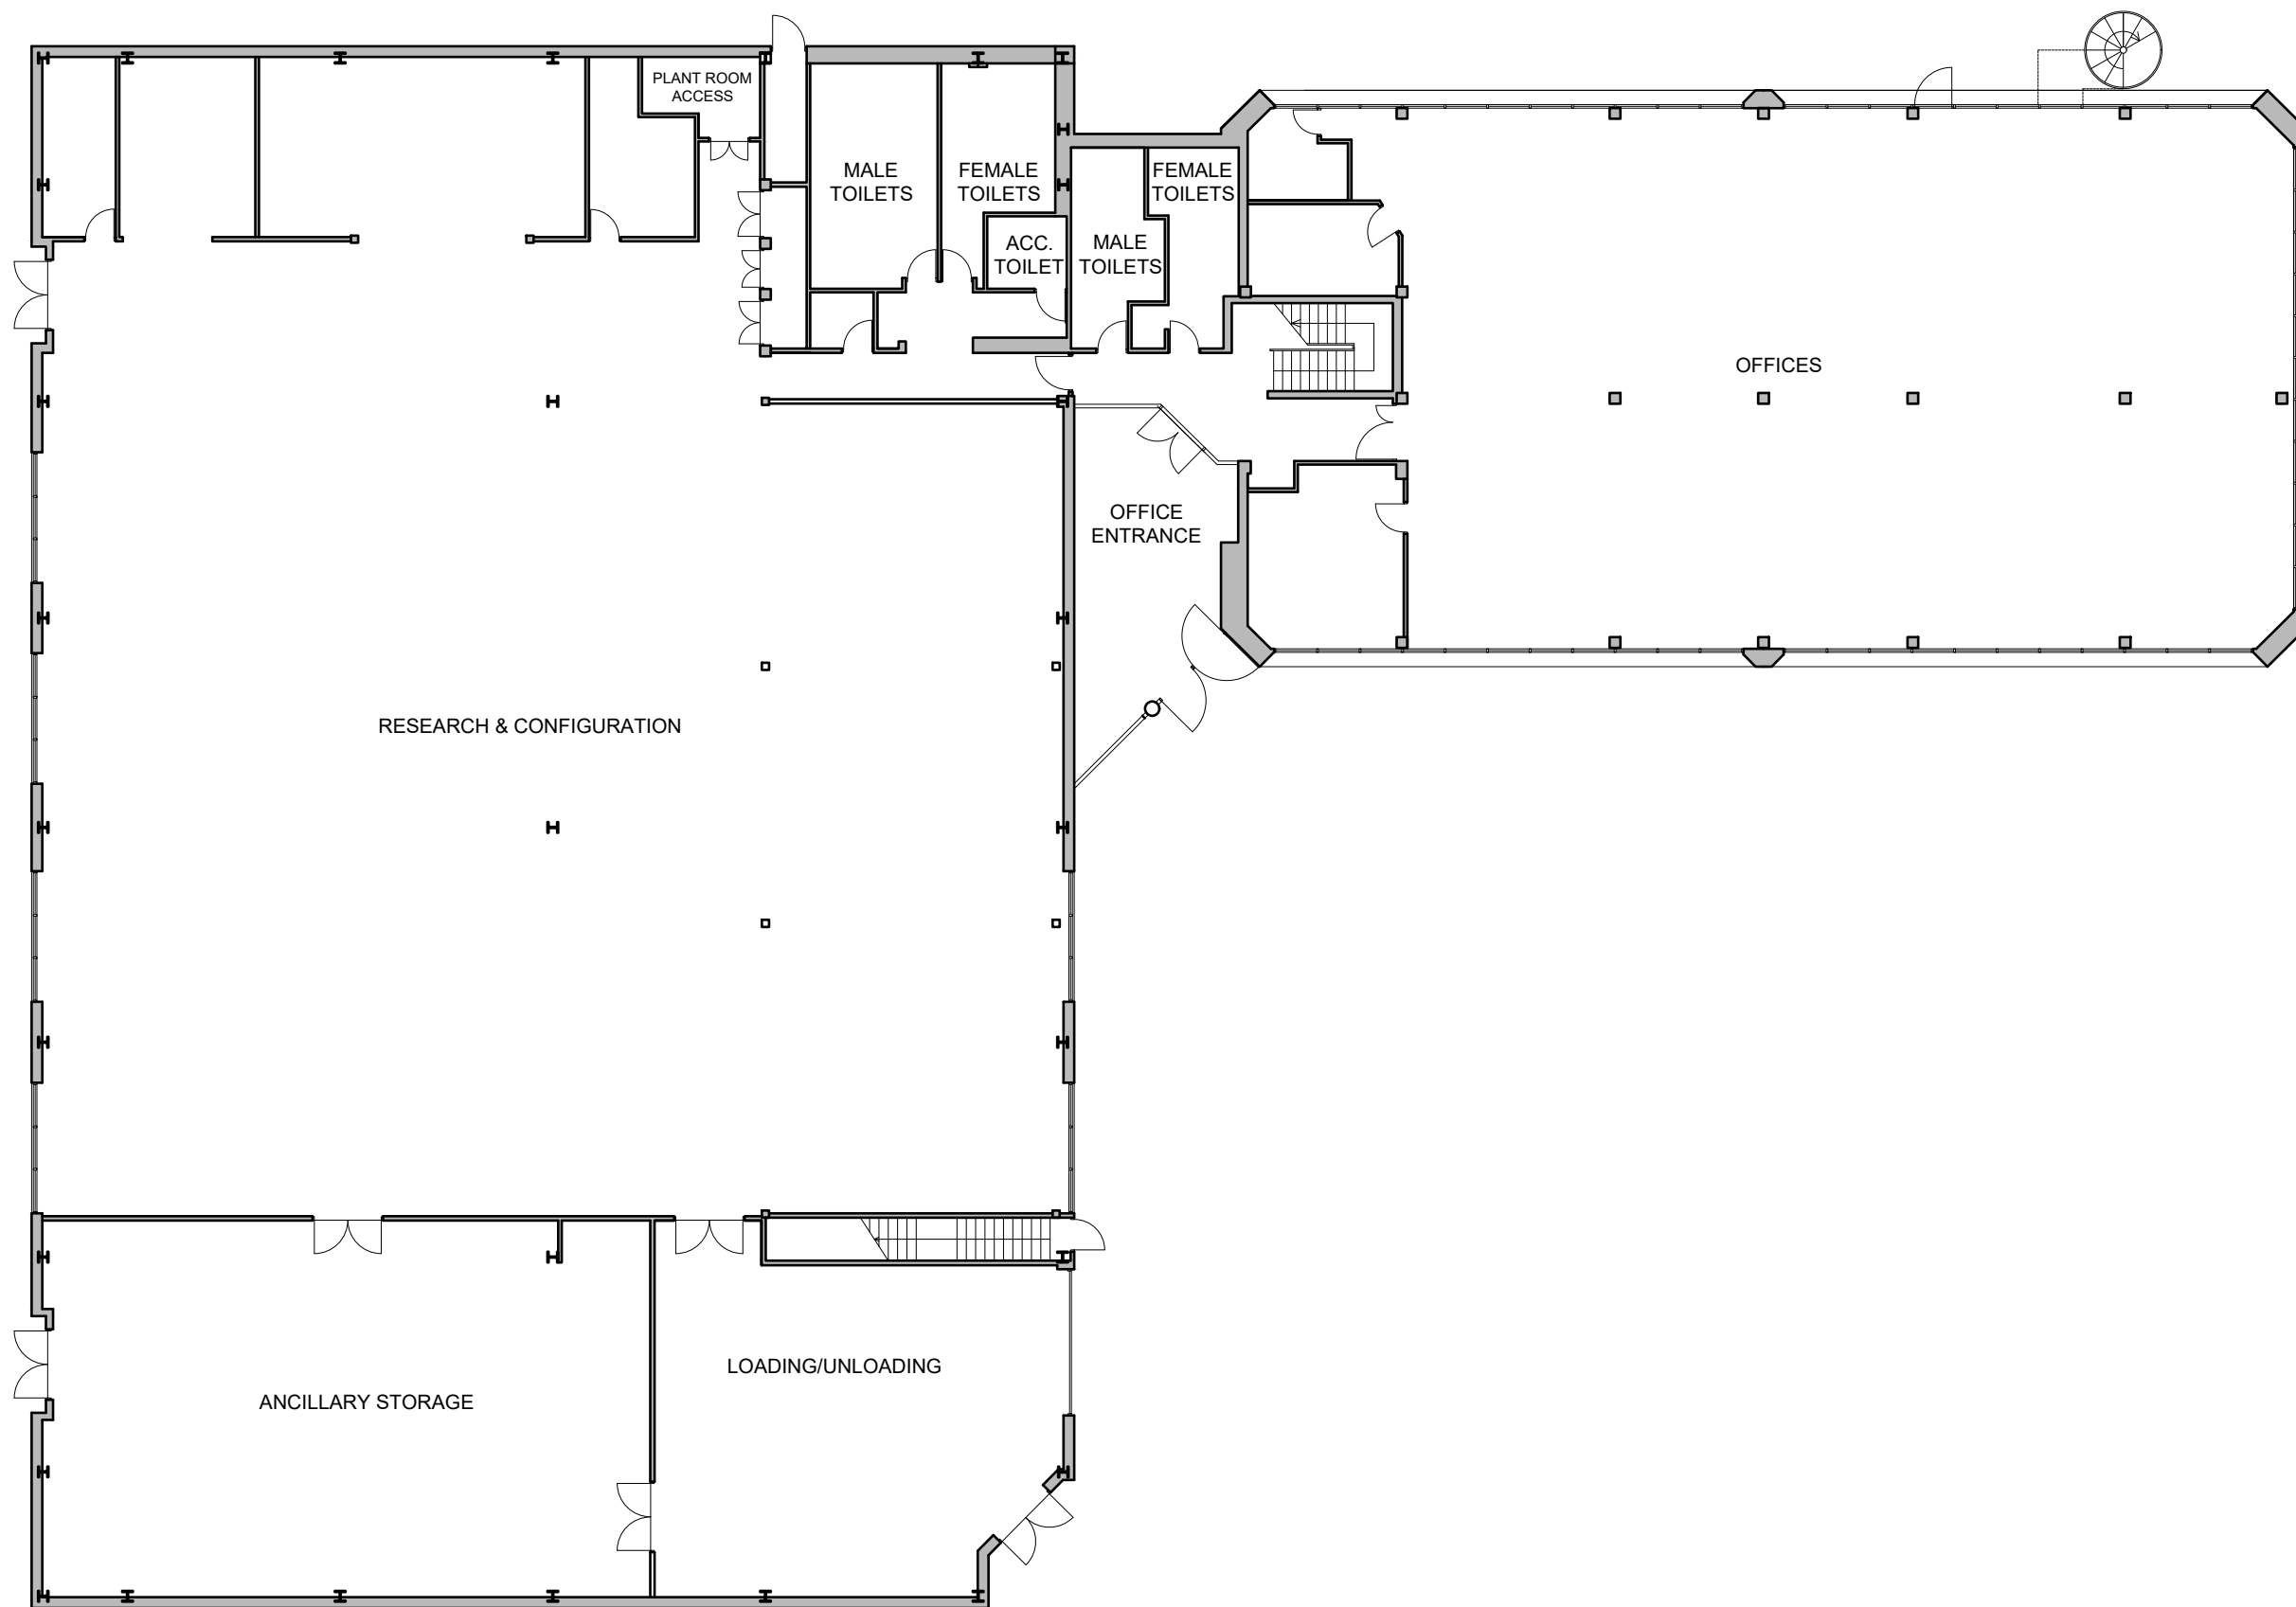

EXISTING GROUND FLOOR PLAN

0 200 400
cm - 1:200

23.11.17 Address added. A
20.04.18 Minor amendments B

SCALE @ A3 1:200 NOV. 2017 HR

READING FAMILY CHURCH
PROPOSED ALTERATIONS
448A BASINGSTOKE ROAD
READING RG2 0RX

EXISTING GROUND FLOOR PLAN

899/03

B

Allen
Associates
ARCHITECTS

THE HALL, PRIORY ROAD, SUNNINGDALE, ASCOT, SL5 9RQ. TEL 01344 873784 FAX 01344 870134 EMAIL architects@allenassociates.co.uk