


LISTED BUILDING

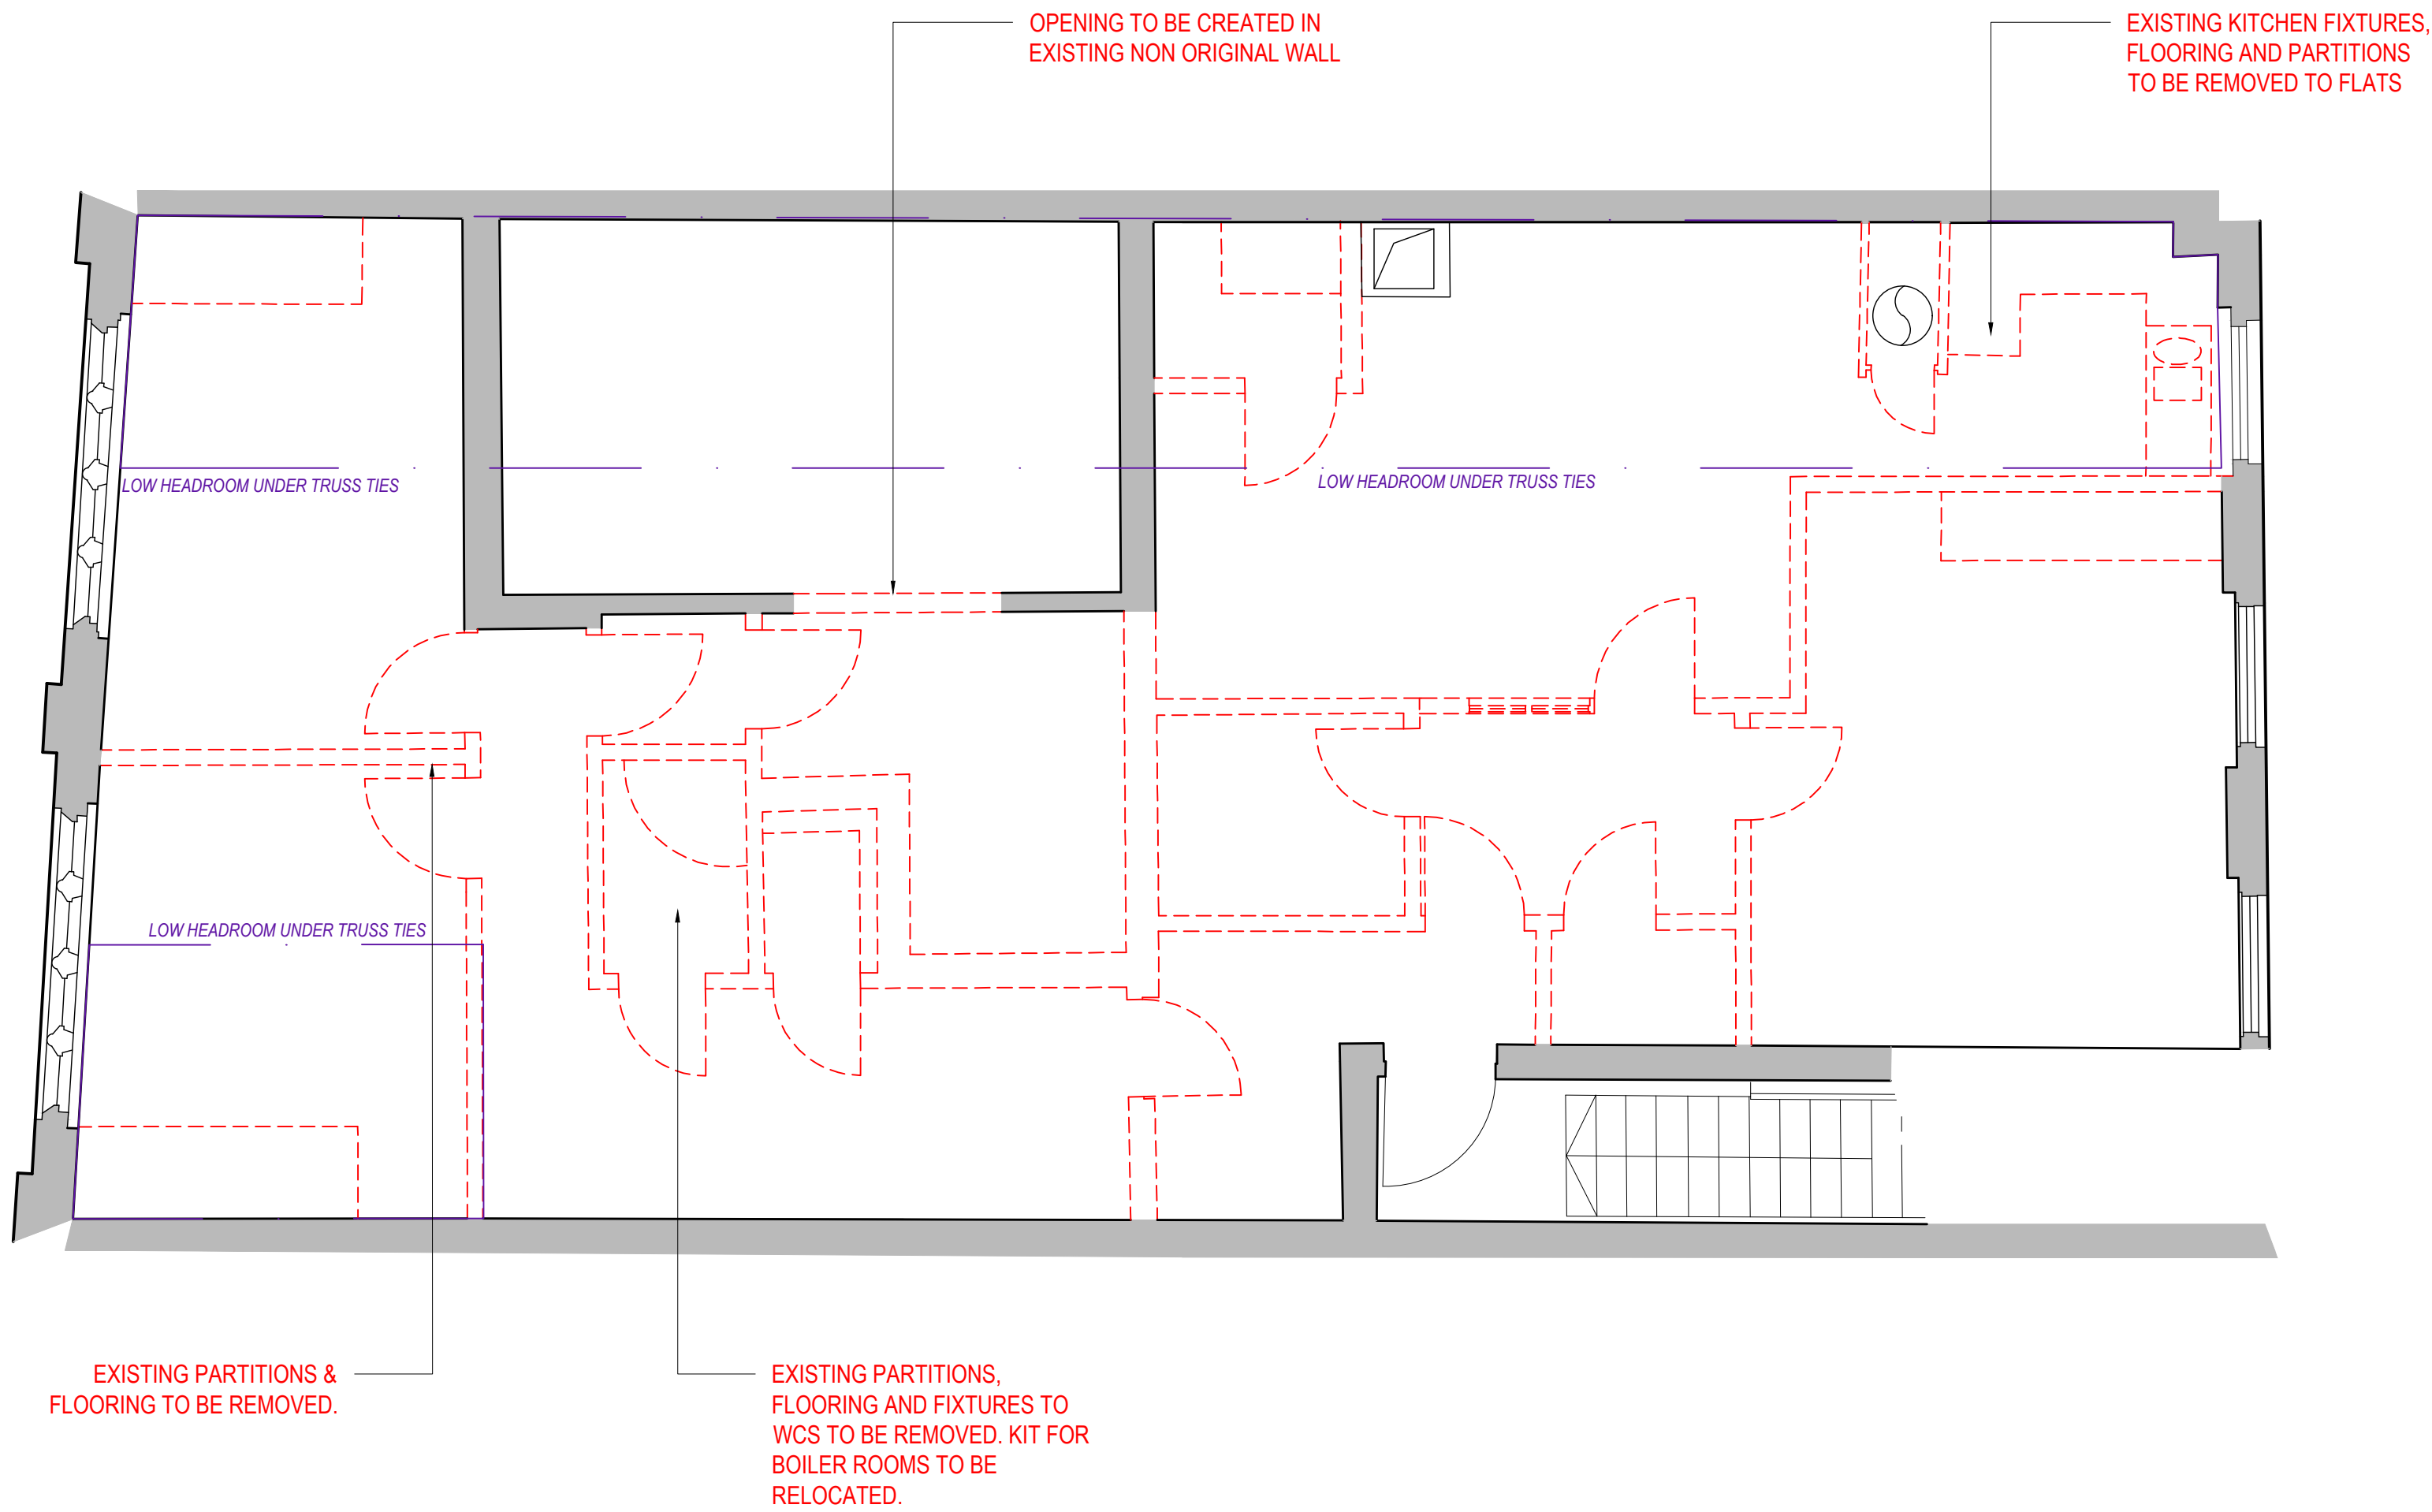

THIRD FLOOR EXISTING & DEMOLITION PLAN
SCALE 1:50

cad reference	revision
THE CORN STORES	~

NOTES:

1. THIS DRAWING MUST NOT BE SCALED.
2. FOLLOWING COMMENCEMENT OF WORK ON SITE, ISSUED DRAWINGS AND DETAILS MAY BE SUBJECT TO CHANGE DUE TO SITE CONDITIONS OR CONTRACTOR DESIGN MODIFICATIONS.
3. ALL WORKS HAVE BEEN INSTRUCTED TO BE CARRIED OUT TO THE SATISFACTION OF LOCAL AND STATUTORY AUTHORITIES, IN ACCORDANCE WITH CURRENT BUILDING REGULATIONS AND CODES OF PRACTICE.
4. ALL DIMENSIONS ARE TO BE VERIFIED WITH THE CONTRACTOR ON SITE PRIOR TO MANUFACTURE OR INSTALLATION.
5. QUADRANT DESIGN MUST BE INFORMED OF ANY AMENDMENTS TO THE DESIGN ON SITE.
6. IN THE EVENT OF ANY CONFLICTING INFORMATION, QUADRANT DESIGN ARE TO BE INFORMED.
7. IT IS THE RESPONSIBILITY OF THE CONTRACTOR TO ENSURE THAT ALL WORK IS CARRIED OUT TO MEET ALL LOCAL AUTHORITY REGULATIONS AND CURRENT HEALTH AND SAFETY REQUIREMENTS

DEMOLITION KEY

AREA OF SITE

EXISTING WALLS

INTERNAL NON ORIGINAL WALLS/ BEAMS TO BE REMOVED

EXTERNAL REAR STRUCTURE / BUILDING TO BE REMOVED

NO.	DATE	ISSUE	BY

LISTED BUILDING &
PLANNING APPLICATION



PROJECT:
RAREBREED DINING
THE CORN STORES,
10 FORBURY ROAD,
READING
RG1 1SB

PROJECT NO.: J000969 DATE: 19/01/2018

SHEET TITLE:
**THIRD FLOOR
EXISTING & DEMOLITION
PLAN**

SCALE: A5 SHOWN @ A1 DRAWN BY: MS

SHEET NO.: J000969_A1_07

23 KINGS ROAD,
READING,
RG1 5AR

T: 0118 9591 581
E: studio@qdesign.co.uk
W: quadrantdesign.co.uk

QUADRANT DESIGN