
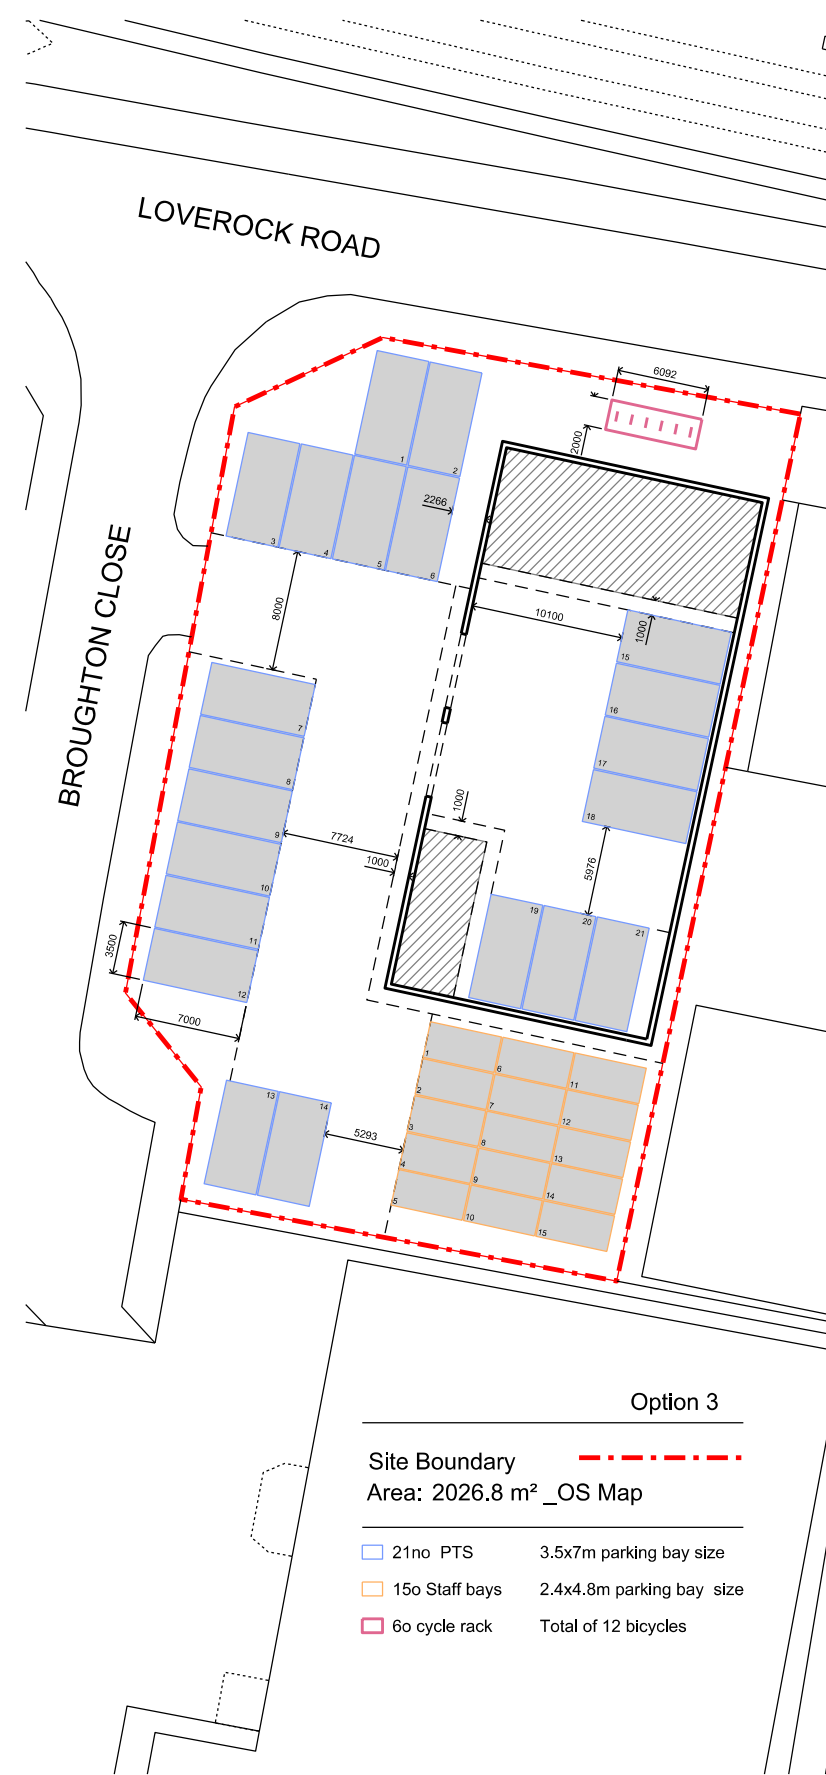
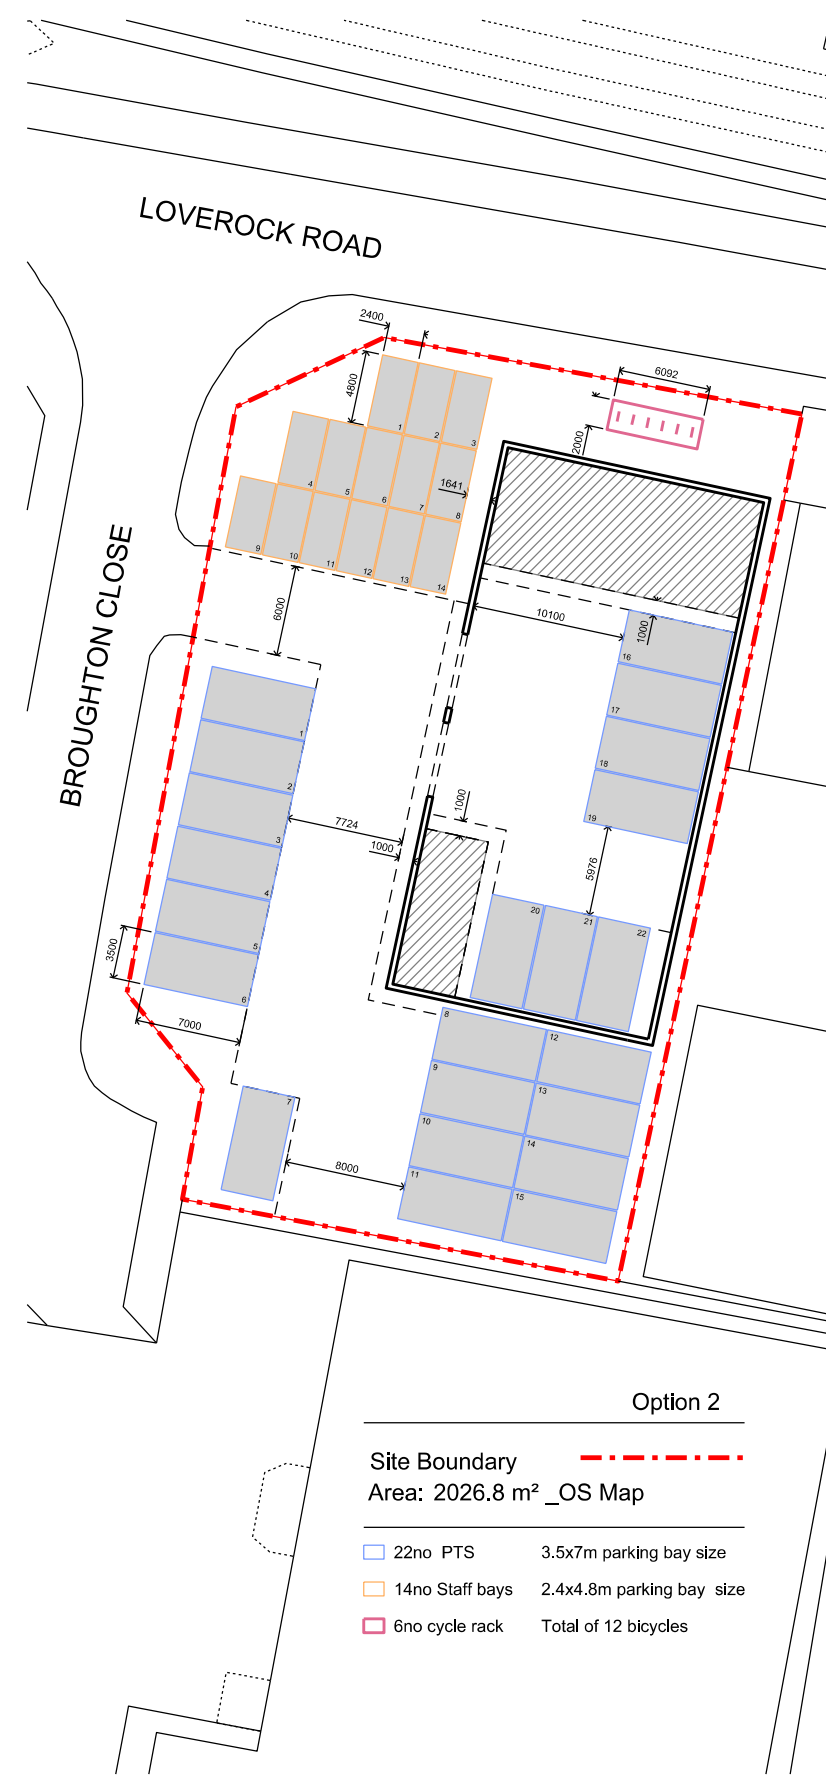


Parking Layout

_LoveRock Rd_Options

SCAS Reading Fleet Resource Centre

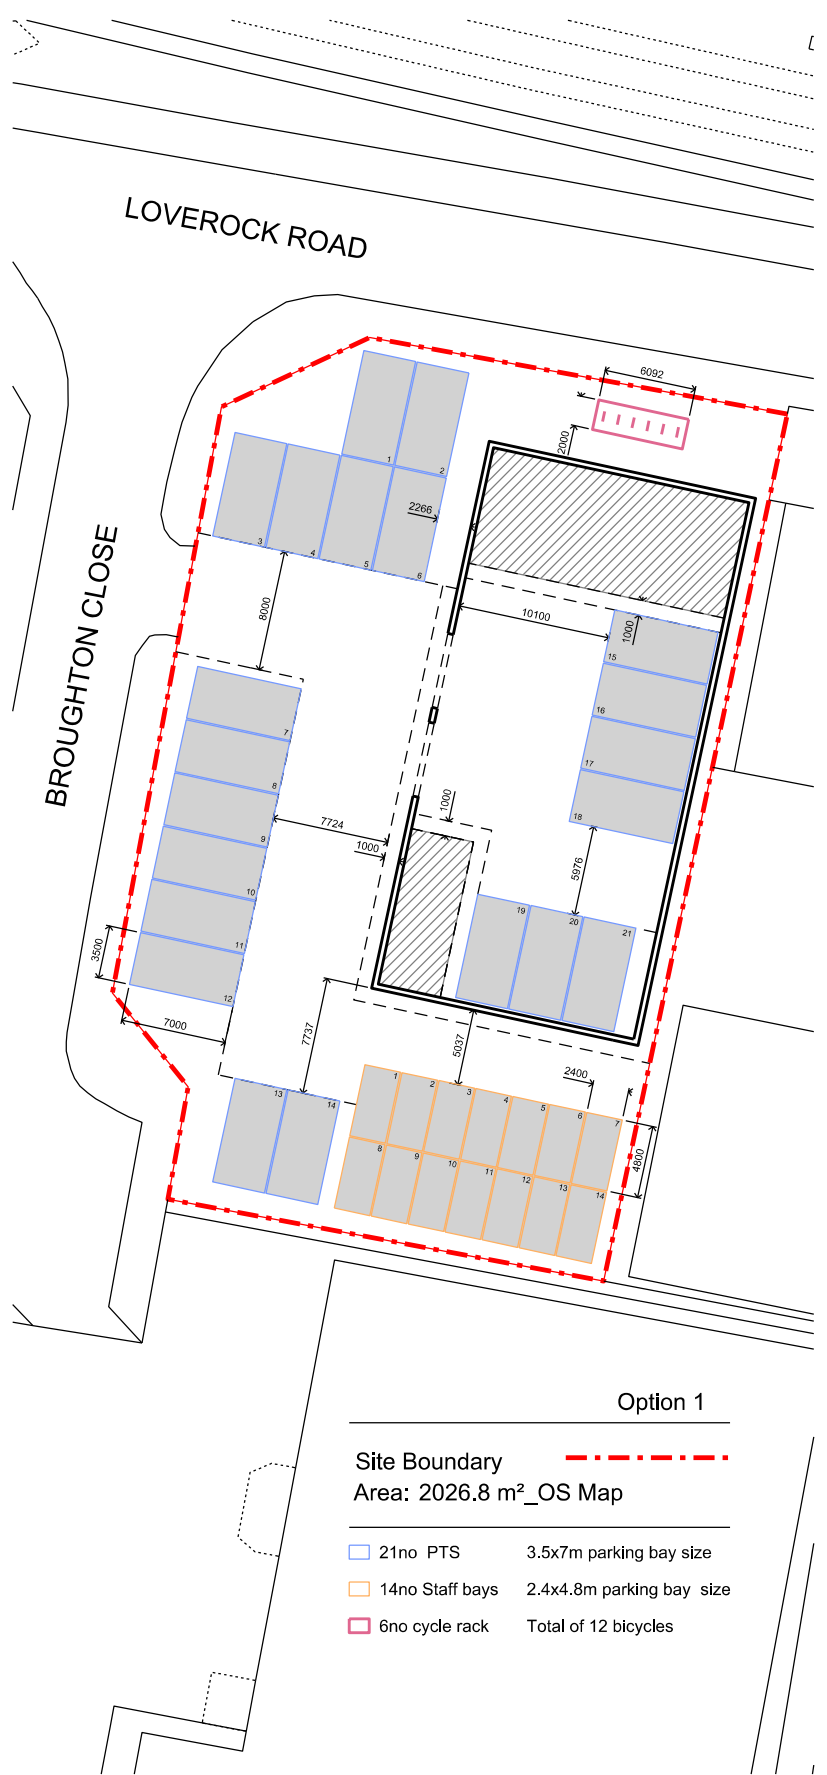

Key

Notes

DO NOT SCALE OFF DRAWING
REPORT ALL DISCREPANCIES
CHECK ALL DIMENSIONS ON SITE



© Copyright Murphy Philipps 2017
Prepared using Microstation V8 XM

SKETCH

PARKING LAYOUT_LOVEROCK RD_OPTIONS
at
SCAS READING FLEET RESOURCE CENTRE

MURPHYPHILIPPS

3072/SK_005
26 January 2018
1:1000 @ A3

16 Wenlock Road
London N1 7TA
Tel: 020 7490 8008
Fax: 020 7490 8778