

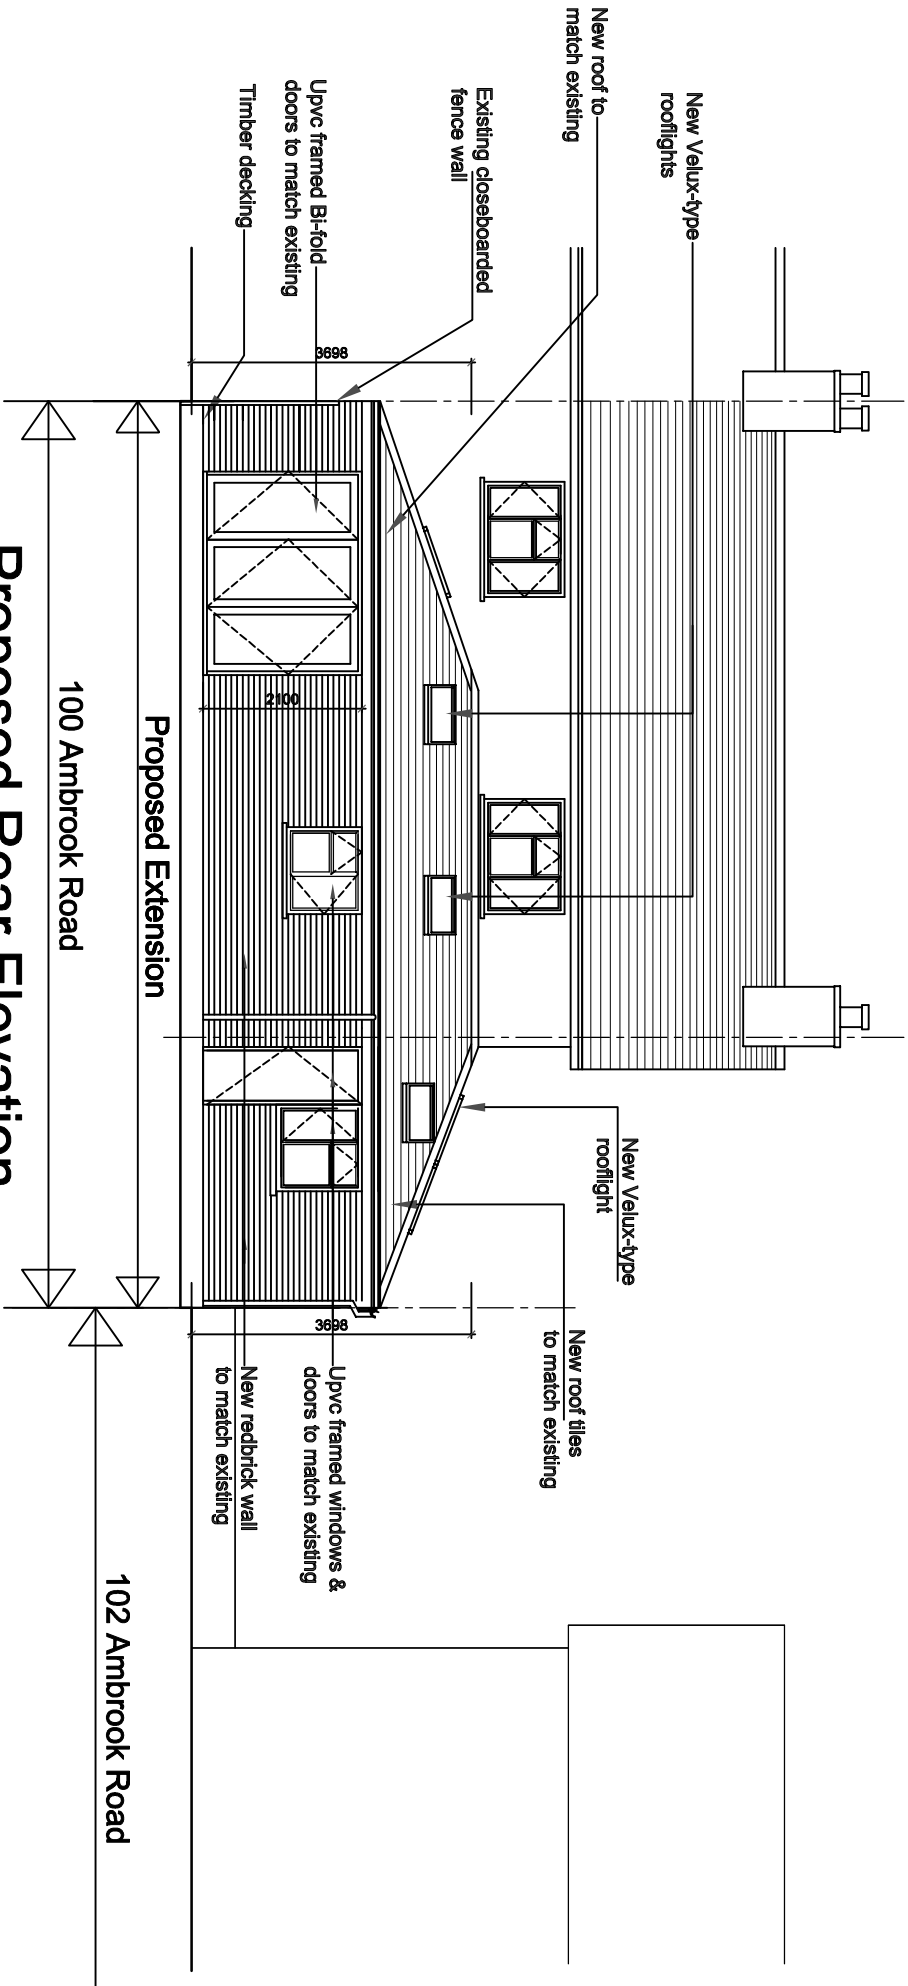


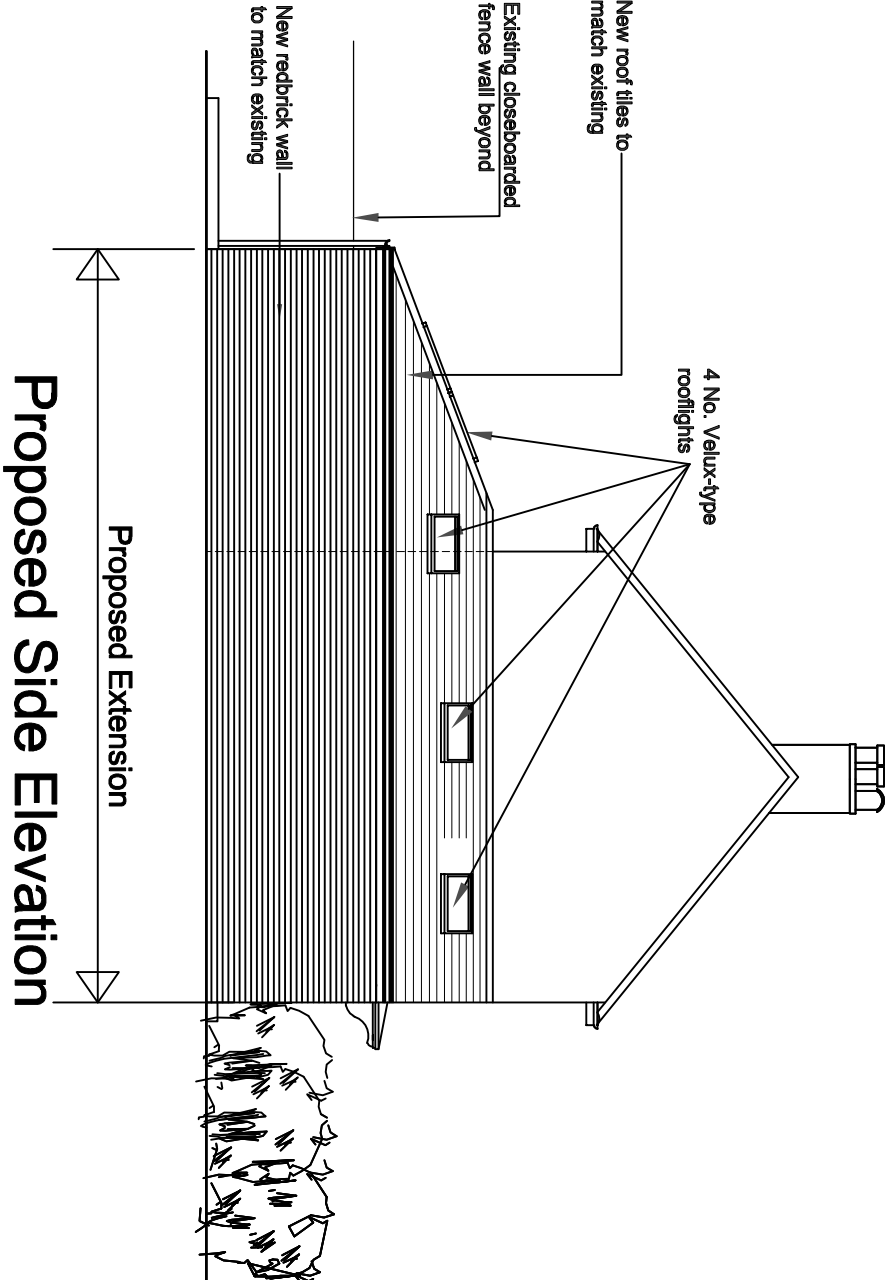

REVISIONS:
A - Proposed Porch removed; New window added to new extension; Existing entrance retained; Proposed parapet removed & roof amended to suit accordingly.

Project: 100 Ambrook Road Reading, Berkshire, RG2 8SW.			
Client MR. KHURAM SHAZAD			
Title Proposed Elevations			
Drawn by R.W.	Checked	Date October 2017	Computer File -
Drawing No K/100-AM/08		Revision A	

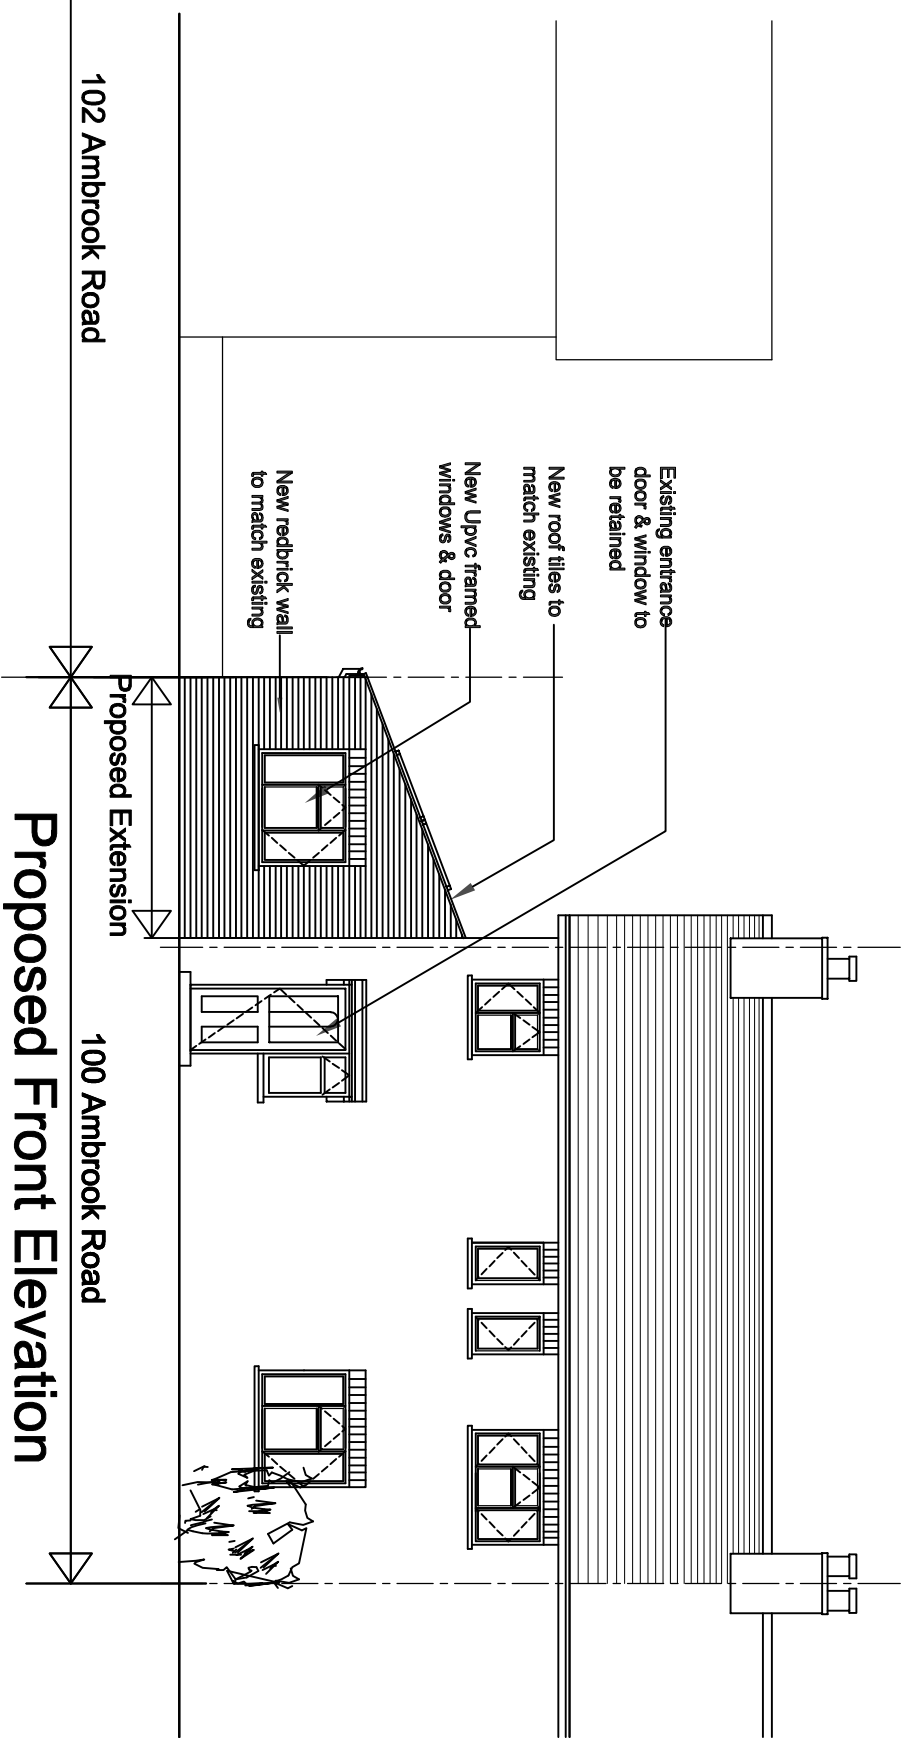