



Western Elevation of the proposed fencing

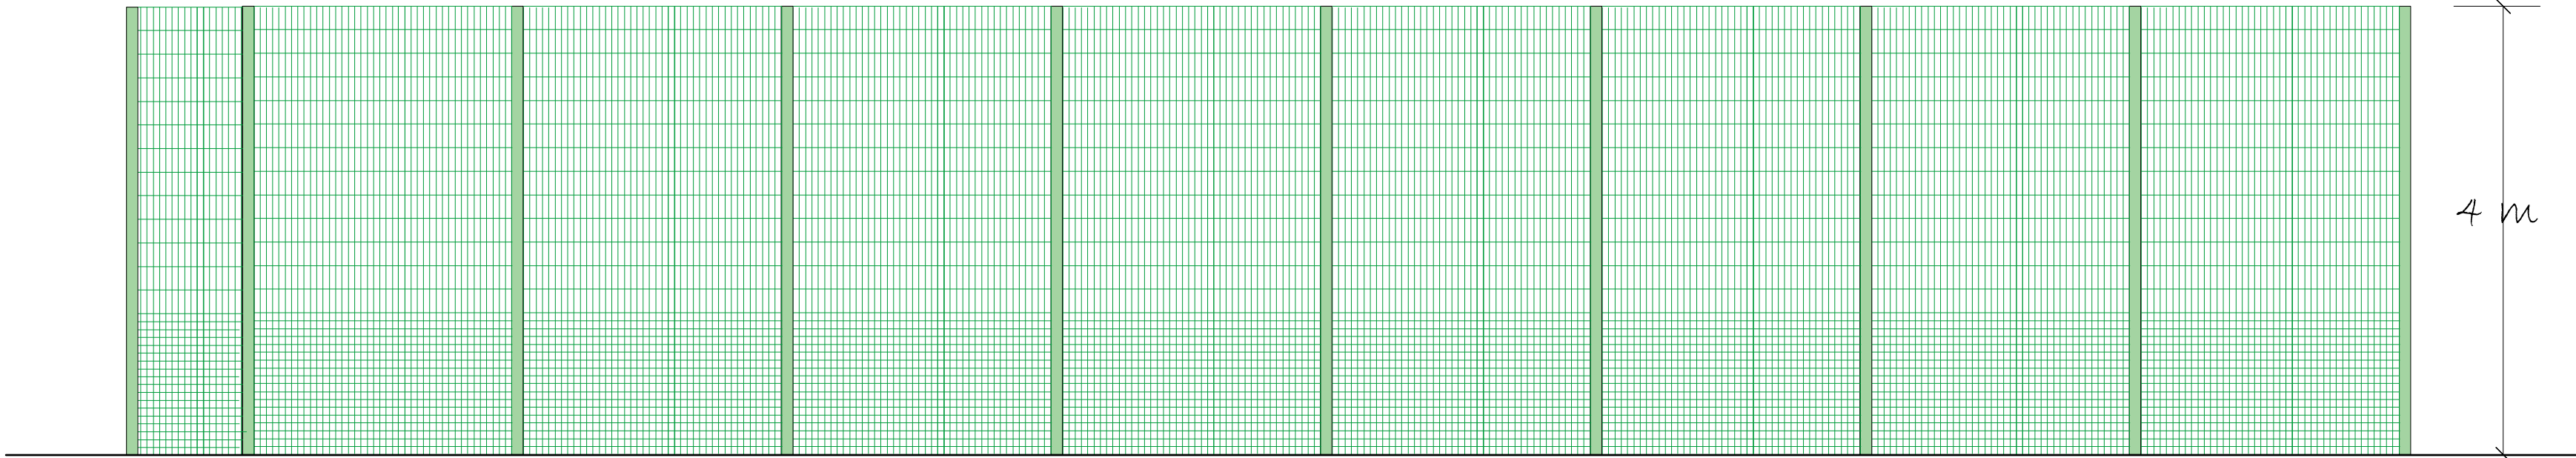


Eastern Elevation of the proposed fencing

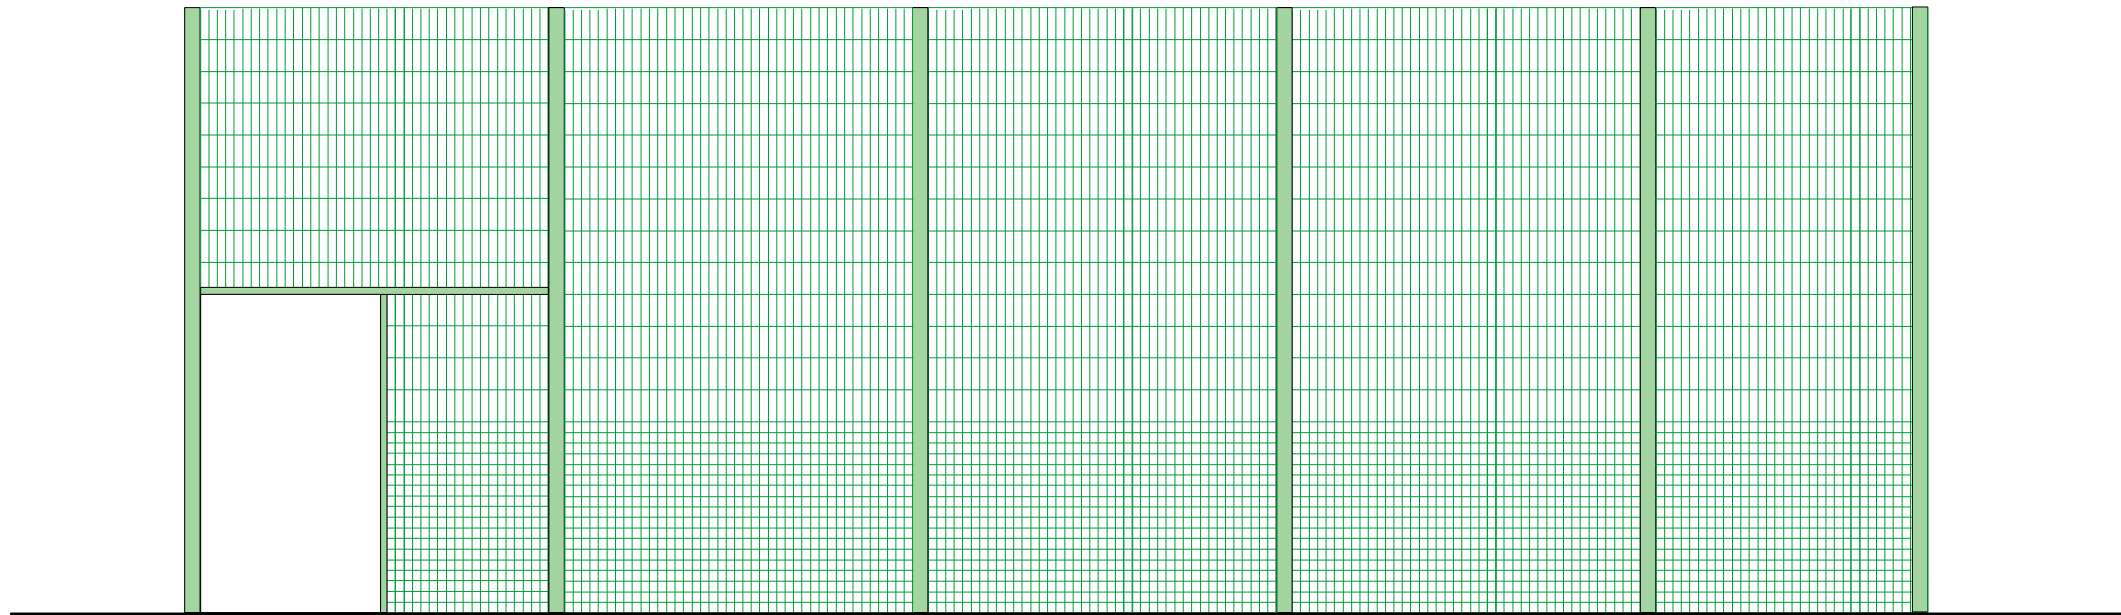

Northern Elevation of the proposed fencing



Duex® Rebound sports fencing
4 m high twin bar sports rebound fencing

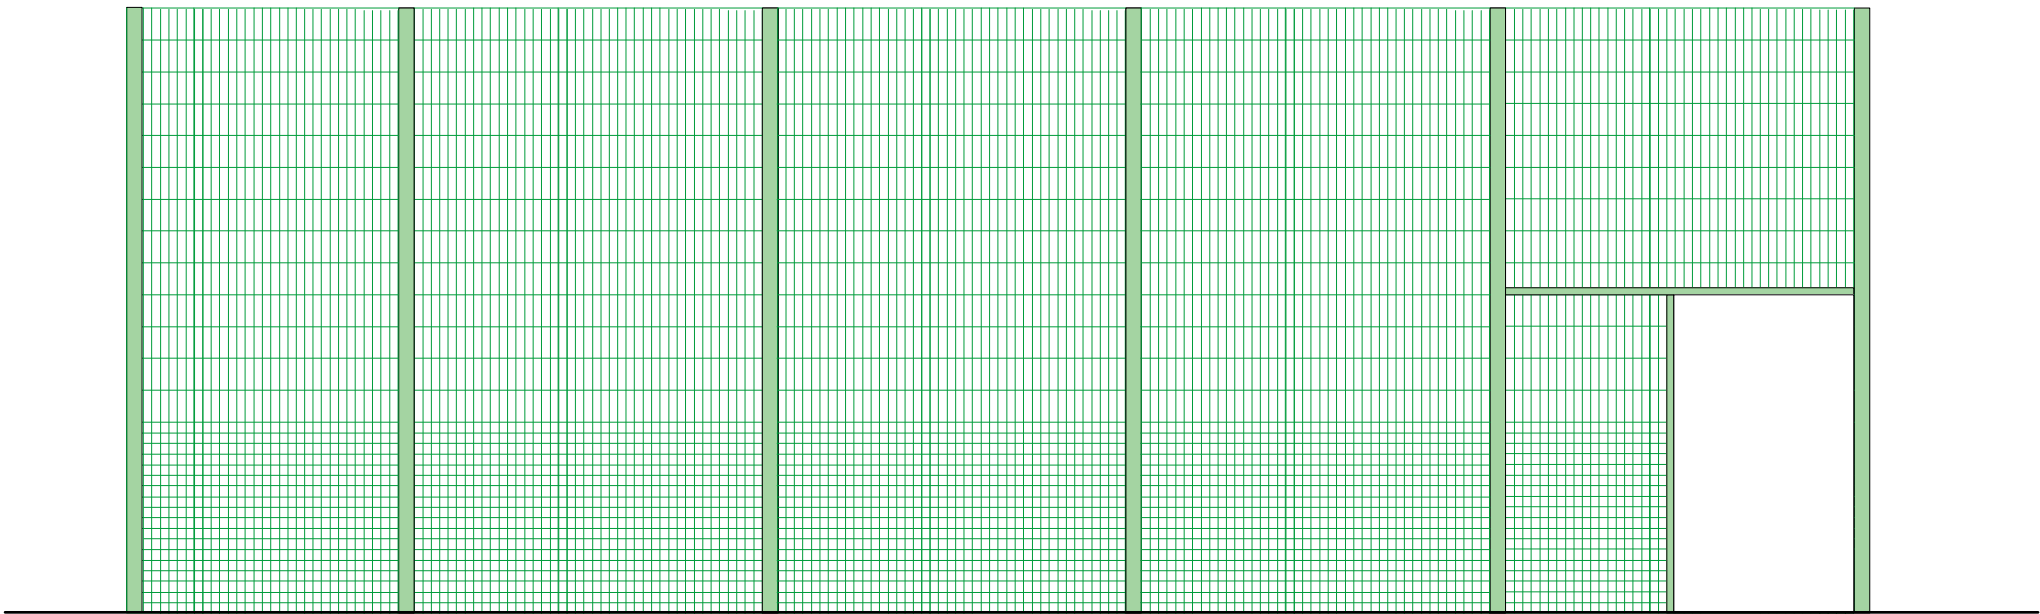

Southern Elevation of the proposed fencing

