


SOUTHAMPTON STREET

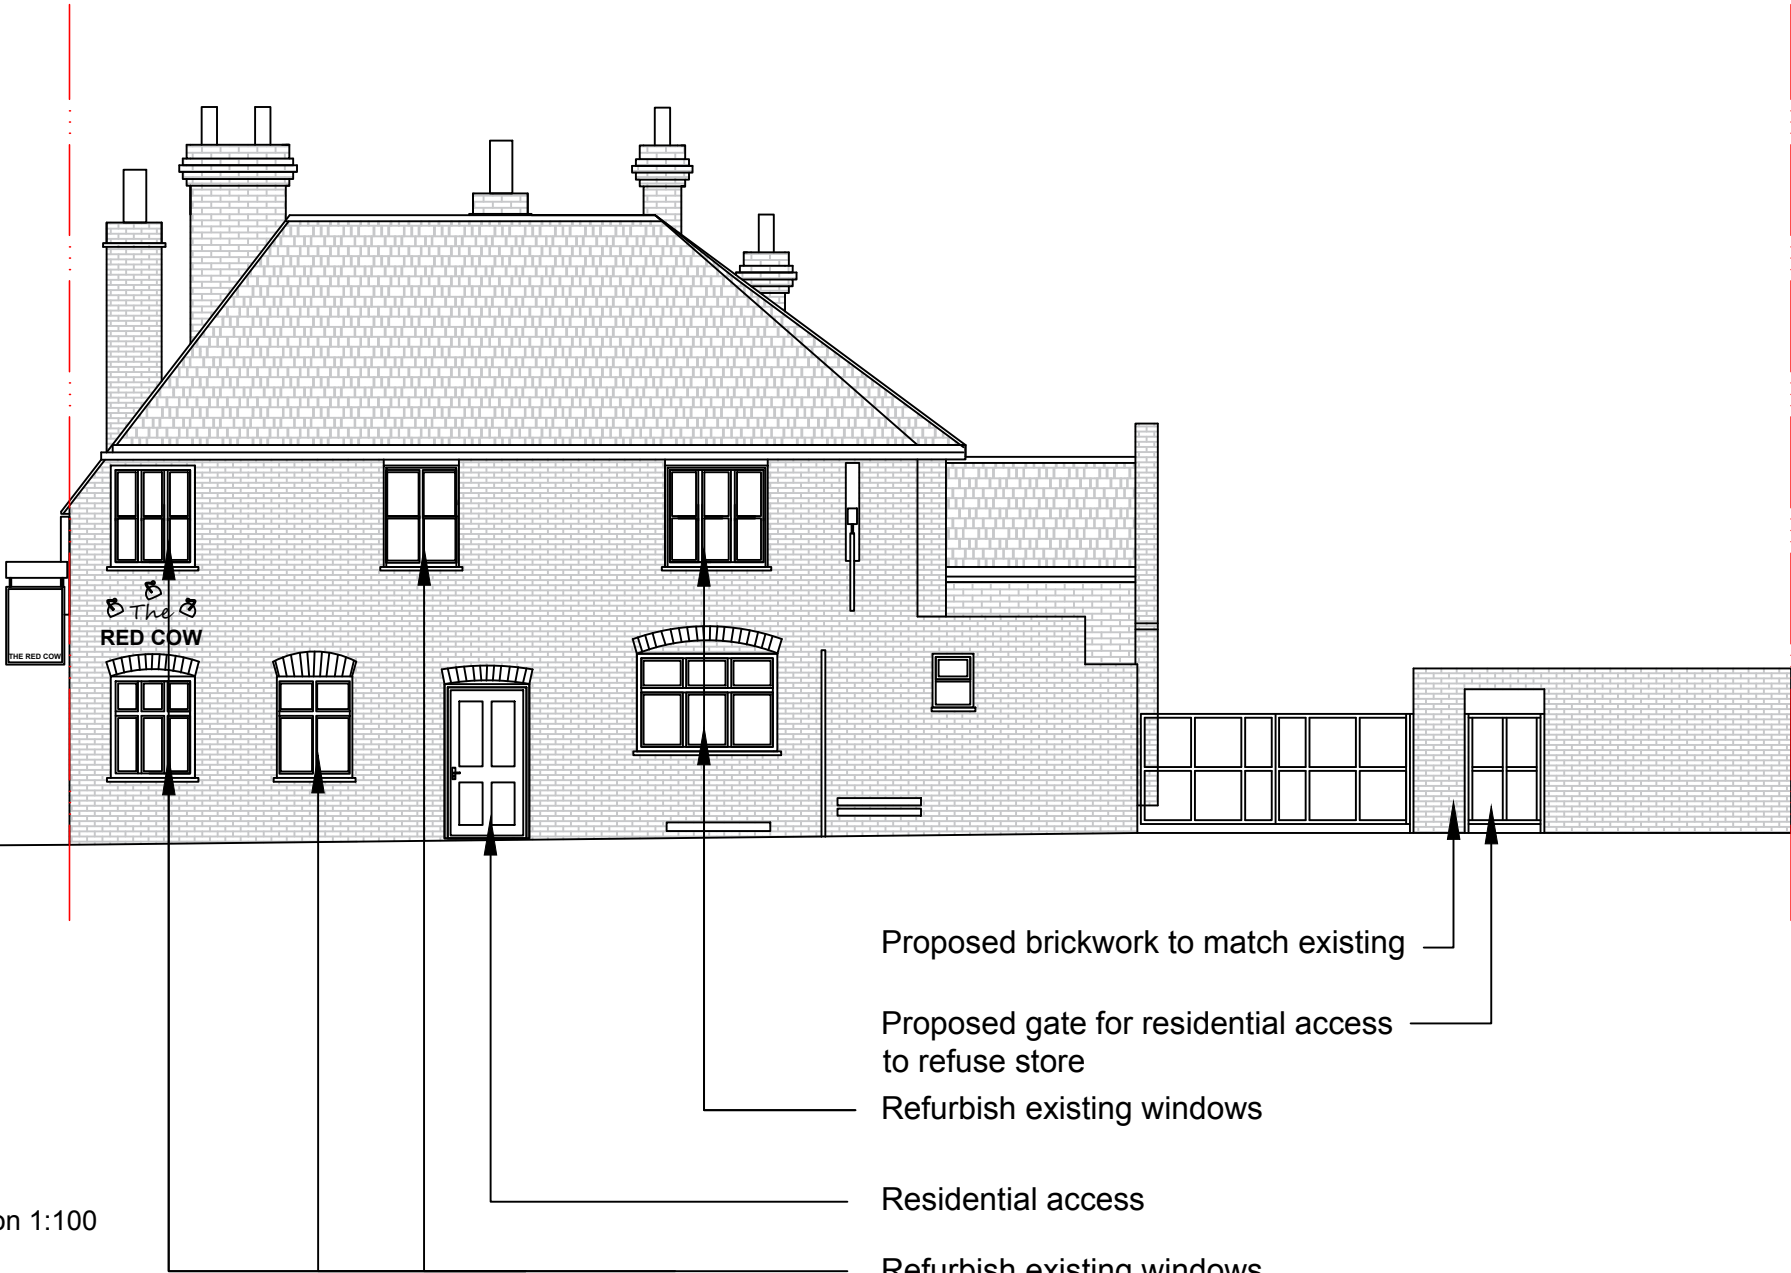

Proposed Crown Street Elevation 1:100

- Proposed brickwork to match existing
- Proposed gate for residential access to refuse store
- Refurbish existing windows
- Residential access
- Refurbish existing windows

REV	DATE	DESCRIPTION	DRAWN
A	07/06/17	All existing windows are to be refurbished & Commercial chimney flue omitted	AW
-	15/12/16	First issue	LC

CLIENT
Platinum Developments

PROJECT TITLE
50 Crown Street
Reading
DRAWING TITLE
Proposed Building
Crown Street Elevation

DATE	DRAWN	CHECKED	AUTHORISED
15/12/16	LC	SW	LC
NUMBER	REV.	SCALE	
16.2060/112	A	1:100 @ A3	



Reproduced from the Ordnance Survey map with the permission of Ordnance Survey on behalf of The Controller of Her Majesty's Stationery Office, © Crown Copyright AR 100007250
Boyer Planning Ltd, Crowthorne House, Nine Mile Ride, Wokingham, Berkshire, RG40 3GZ

