





Hatched area
denotes new
extension.

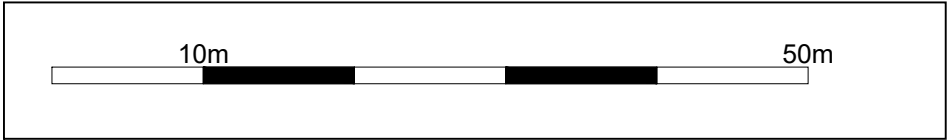

Ordnance Survey, (c) Crown Copyright 2018. All rights reserved. Licence number 100022432

 


BLOCK PLAN

SCALE 1 : 500

NOTES

© SK Design consultants - THIS DRAWING AND DESIGN REMAINS THE COPYRIGHT AND INTELLECTUAL PROPERTY OF SK CONSULTANTS AND SHALL NOT BE COPIED IN ANY FORMAT WITHOUT APPROVAL.

THIS DRAWING IS TO BE READ IN CONJUNCTION WITH ALL OTHER DRAWINGS AND DOCUMENTS PROVIDED. THE CONTRACTOR MUST CHECK ALL DIMENSIONS ON SITE BEFORE PLACING ORDERS FOR MATERIALS OR SHOP FABRICATIONS OR COMMENCING WORKS ON SITE. ANY DISCREPANCIES SHOULD BE NOTIFIED BEFORE PROCEEDING.

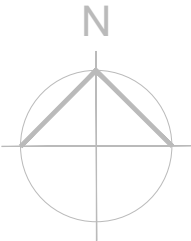

A 26.03.2018 Site location is corrected. SK

Client:
Mr & Mrs MUHAMMAD AKRAM

Project:
SINGLE STOREY REAR EXTENSION

Location:
233 SOUTHCOTE LANE,
READING RG30 3AY

Drawing Title:
LOCATION & BLOCK PLAN

Date: MAR 2018 Sheet Size: A3 Drawn: SK

Drawing No: P1030-01 Revision: A

SK Design Consultants
22 Netley close
Caversham
Reading RG4 6SR
Tel : 07821111602