






Location Plan

Scale:1:1250

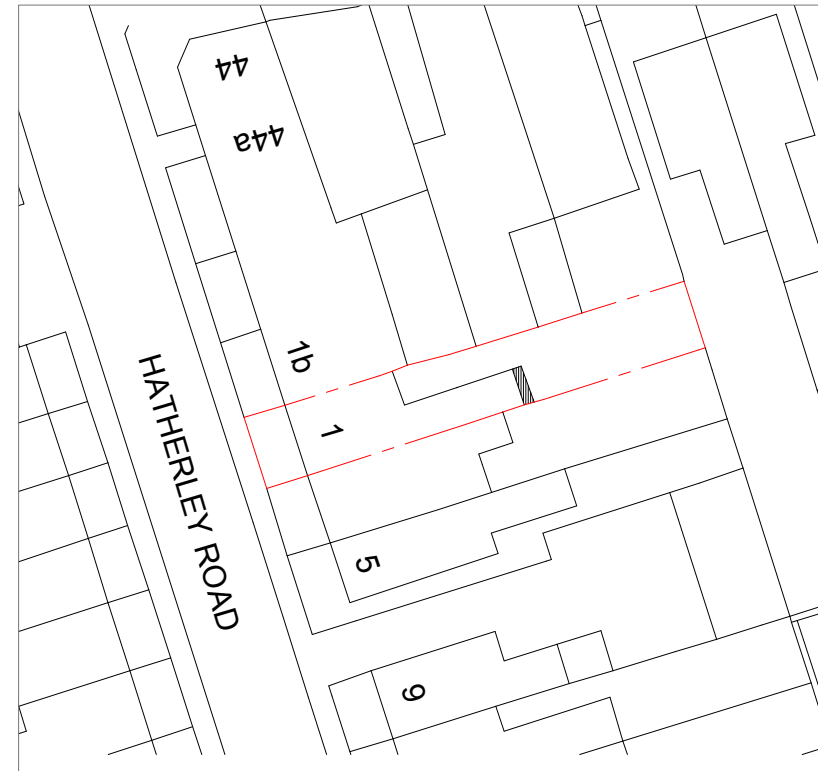

Block Plan

Scale:1:500

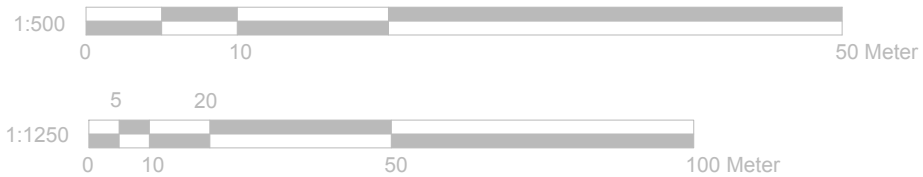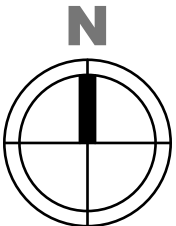

Modhwadia Design Services	Project:	Title:	Scale: 1:1250/500 @ A3
	1 Hatherley Road	Location Plan	Date: 11. 2017
	Reading	Block Plan	Drawing No.:
	RG1 5QA		MD/4000/PDP - 08/MT
			Revision
239 Western Road, Southall, Middlesex, UB2 5HS 020 8571 1369			