




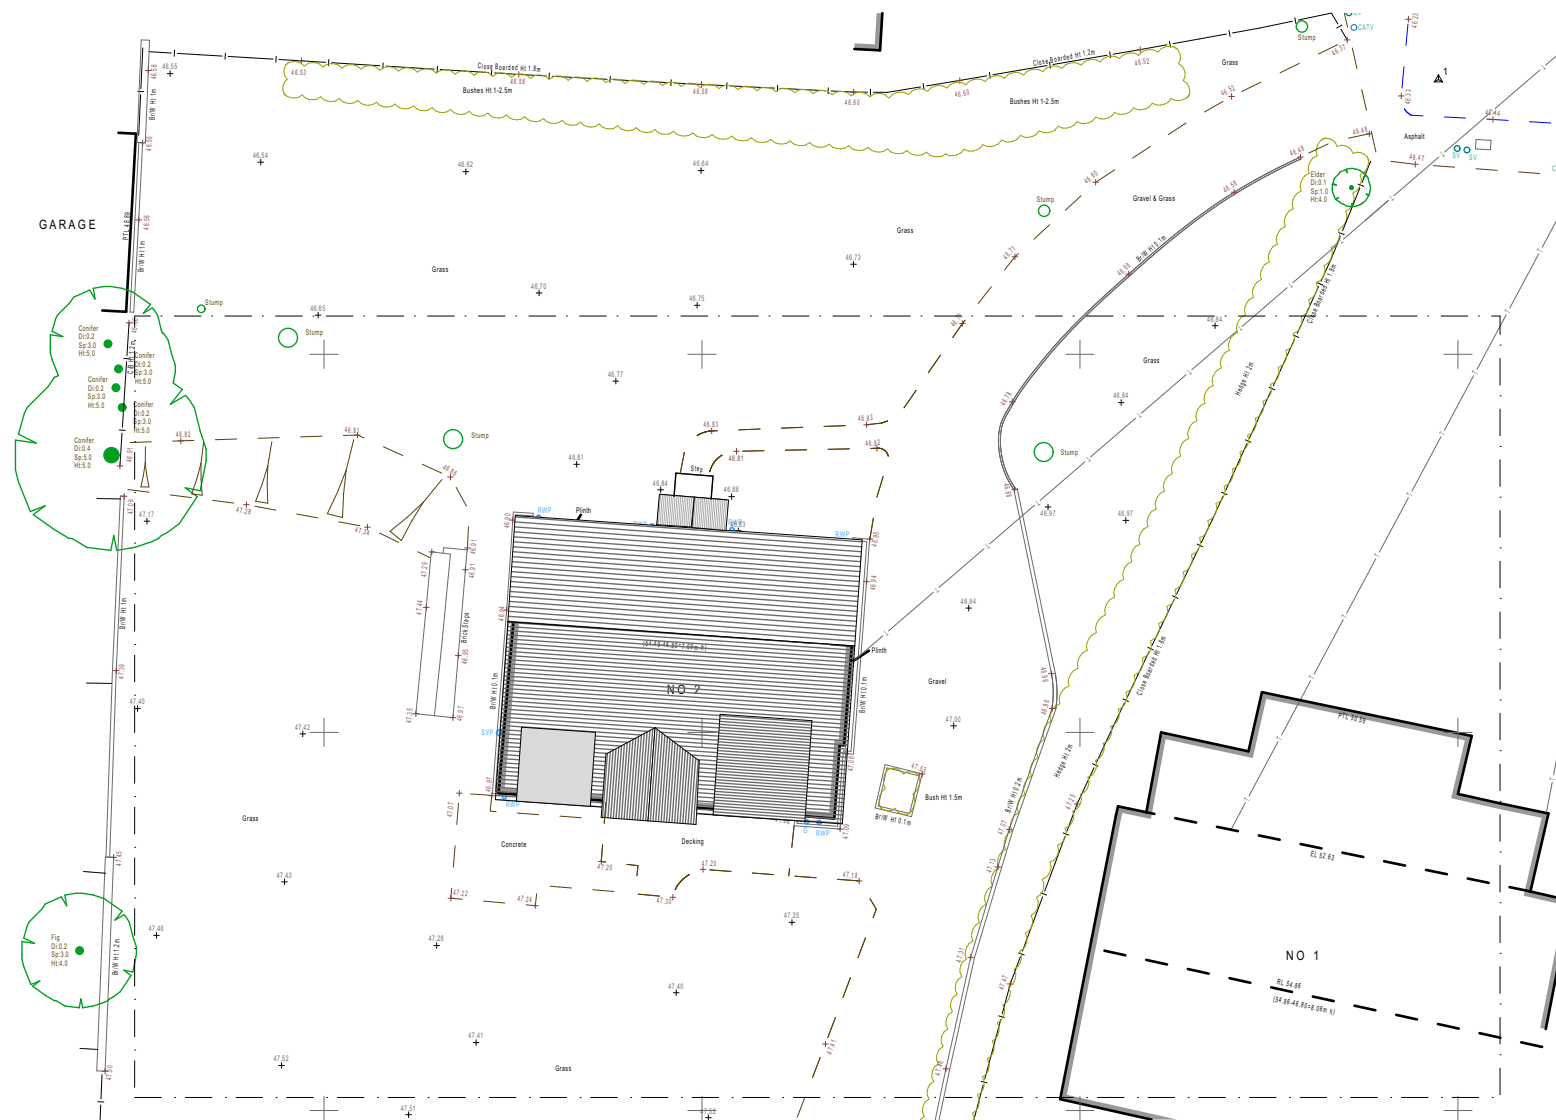

EXISTING PLANS ROOF
2 Connaught Close, Reading

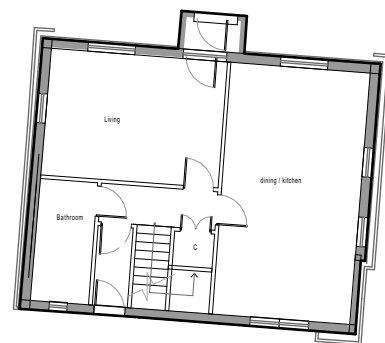

EXISTING PLANS GF
2 Connaught Close, Reading

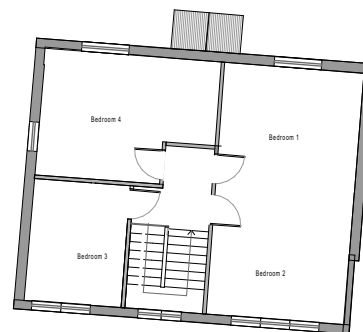

EXISTING PLANS FF
2 Connaught Close, Reading

© This drawing remains the property of The Keen Partnership and shall not be copied without prior written consent.

All dimensions to be checked on site and any discrepancies to be reported before work commences.

Notes:

Scale:

THE KEEN PARTNERSHIP
The Courtyard
Edinburgh Road
Reading RG30 2UA
Tel: 0118 9510 855
Fax: 0118 9510 866
chris@keenpartnership.co.uk
www.keenpartnership.co.uk

cabe
chartered association
of building engineers



Client:

Kennet Investments Ltd.

Job Title:

2 Connaught Close Reading

Drawing Title:

Existing Plans

Drawing Date:

Sept - Oct 2017

Status:

PLANNING DRAWINGS

Issue Date:

13/10/2017

Drawn By:

LAL

Scale:

1:200@A3

Job No:

8739.17

Drawing No:

PL-04

Rev: