



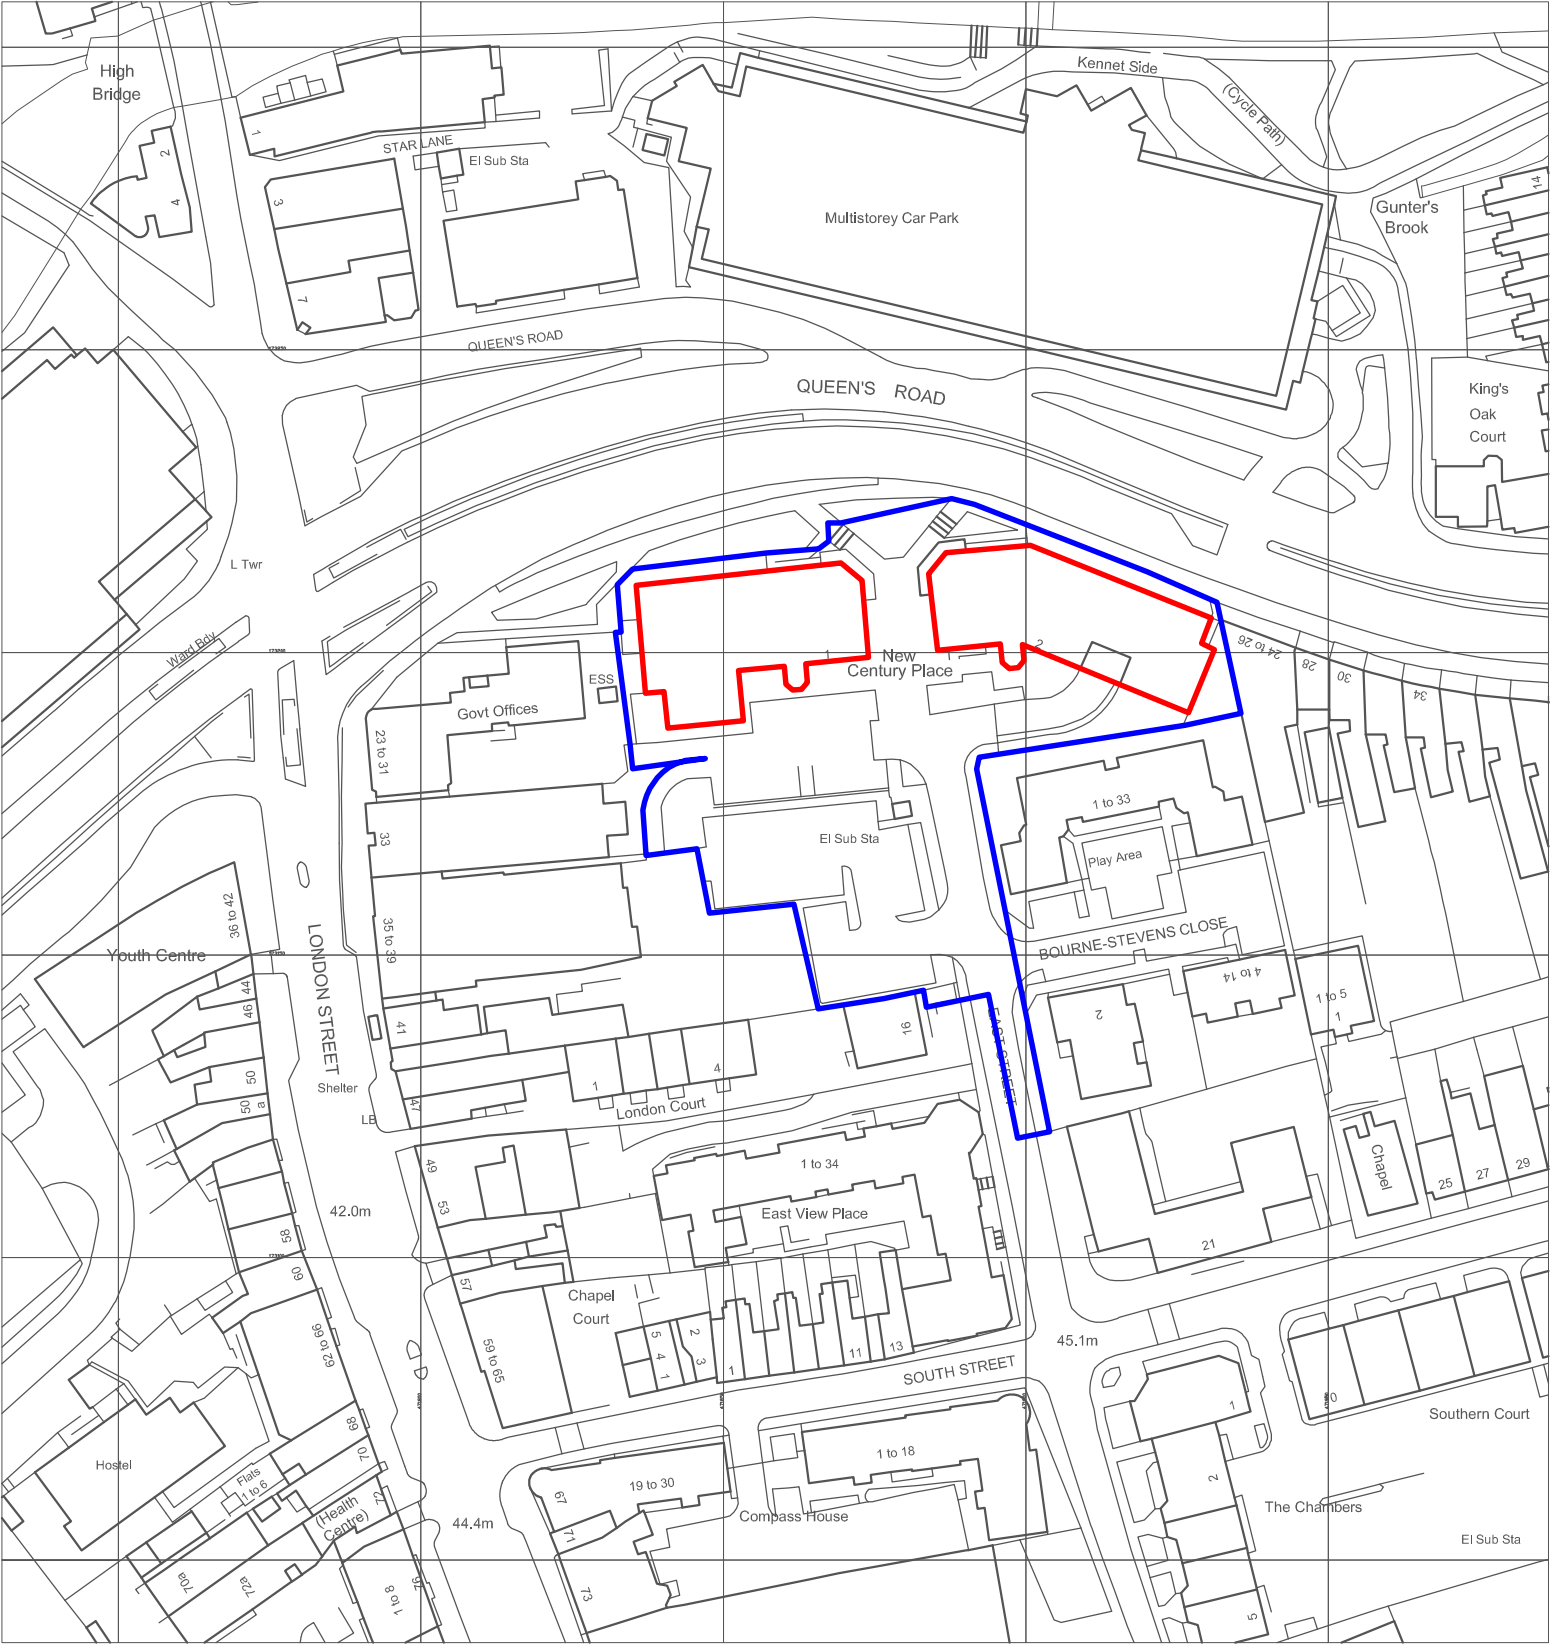

16033 0007/1
BUILDING ADVERTISEMENTS LOCATION PLAN
scale 1:1250

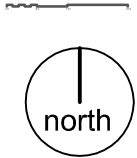

- GENERAL NOTES
1. This drawing is copyright and must not be reproduced without the consent of Greenwell Design Ltd.
 2. All dimensions are in millimeters unless otherwise noted.
 3. Do not scale from this drawing - if in doubt ask.
 4. All dimensions to be checked on site prior to commencement of work or preparation of shop/fabrication drawings.
 5. The contractor shall report any discrepancies in information in writing to the design team at the earliest opportunity.
 6. This drawing is to be read in conjunction with the following relevant information:
 - i) All architects, structural and service engineer's drawings and specifications.
 - ii) All CDM information including designers risk assessments.

APPLICATION SITE BOUNDARY

OTHER LAND WITHIN APPLICANTS OWNERSHIP

-	First Issue	P	2018.01.23	MB	-
revision	notes	status	date	author	reviewer

greenwell design

architecture
interiors
urban design
masterplanning
graphic design
conservation

Studio 2, Riverside Centre,
Frankland Lane, Durham, DH1 5TA
t: (0191) 447 1775
www.greenwelldesign.co.uk

East Street, Reading

Building Advertisements
Location Plan

1:1250	16033	0006	-
A3	Preliminary		

Do not scale. This drawing is copyright