




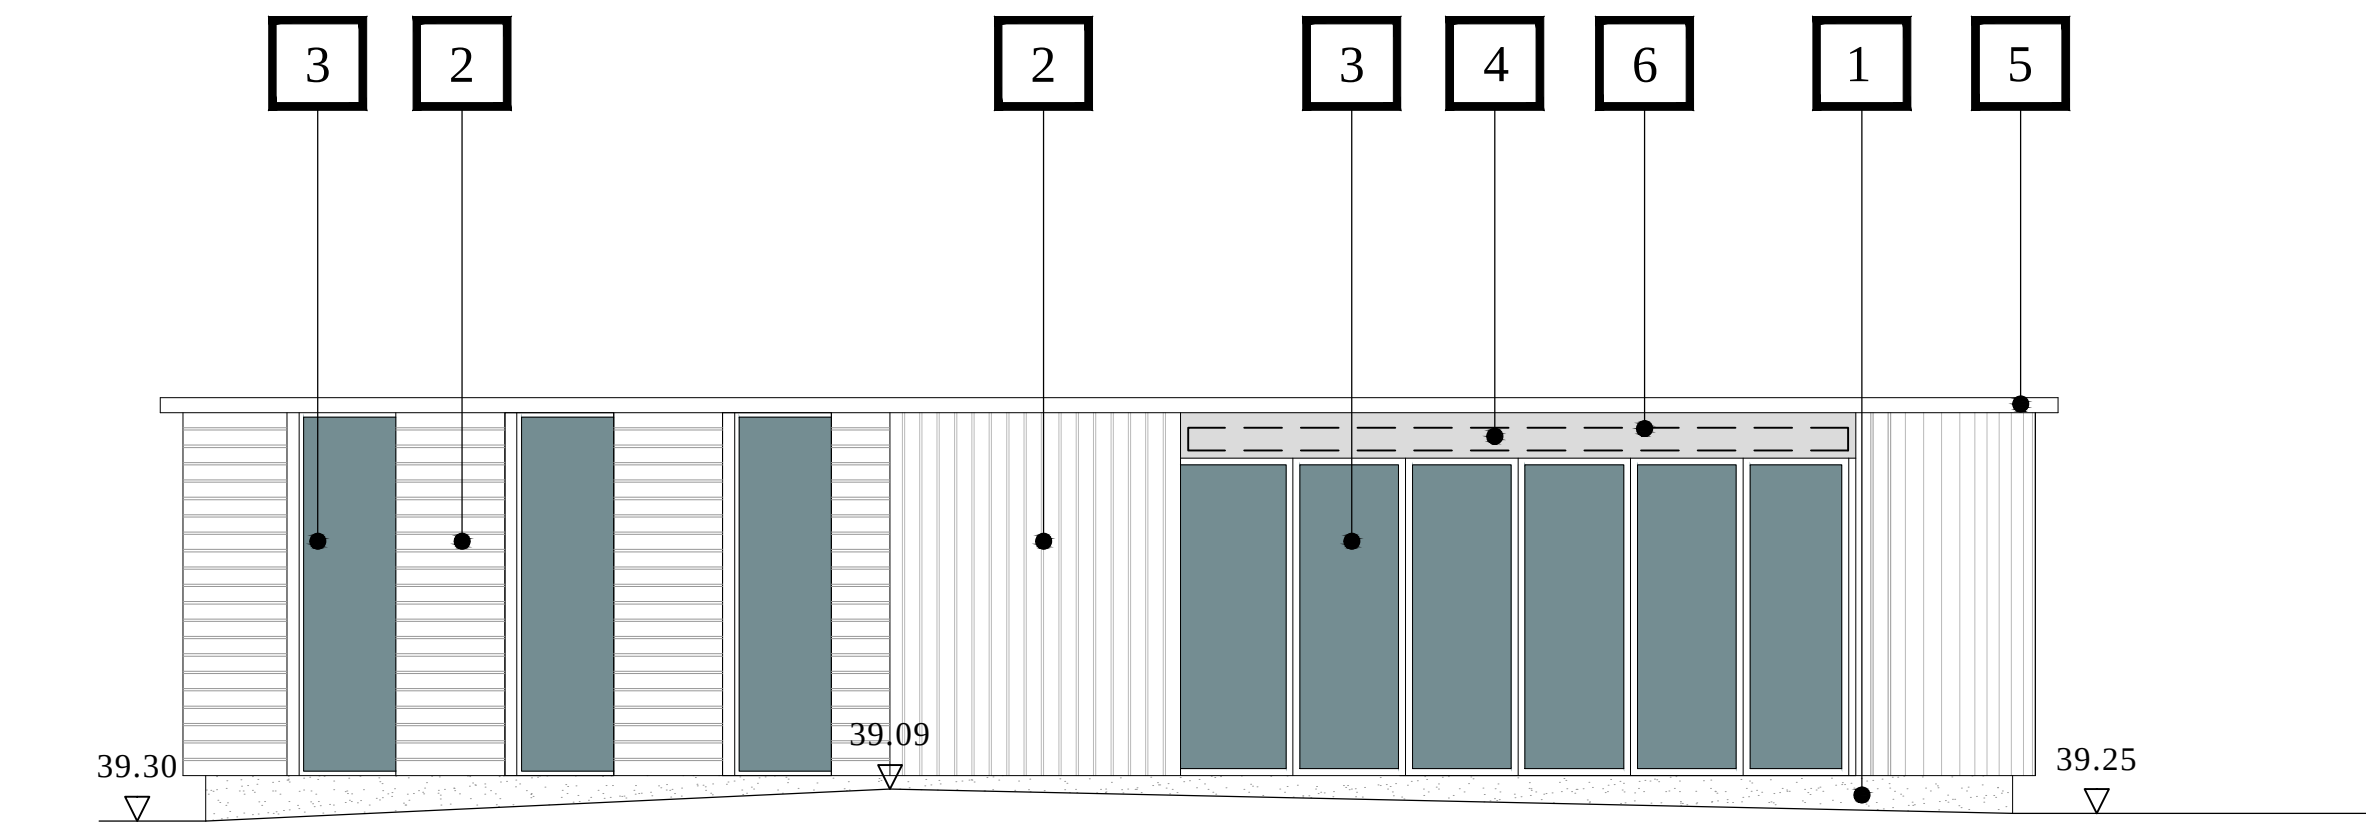

1 Proposed Elevation A
St Martin's Centre, Caversham
SCALE 1:50

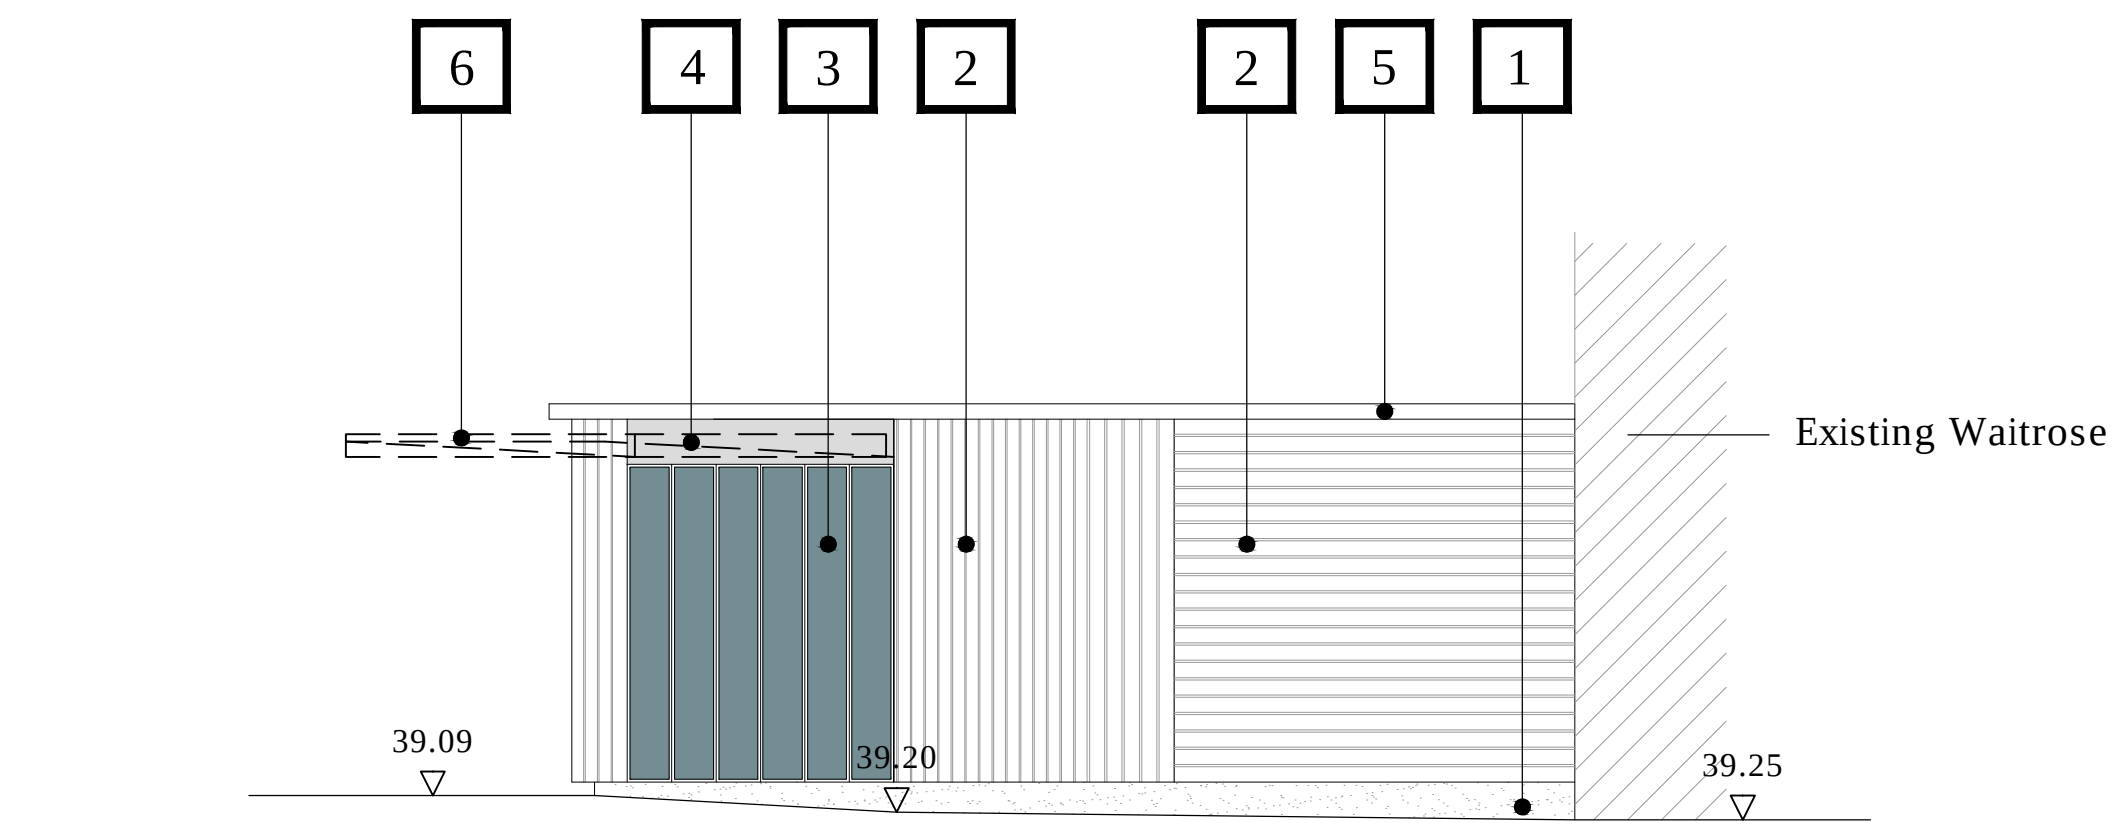


2 Proposed Elevation B
St Martin's Centre, Caversham
SCALE 1:50

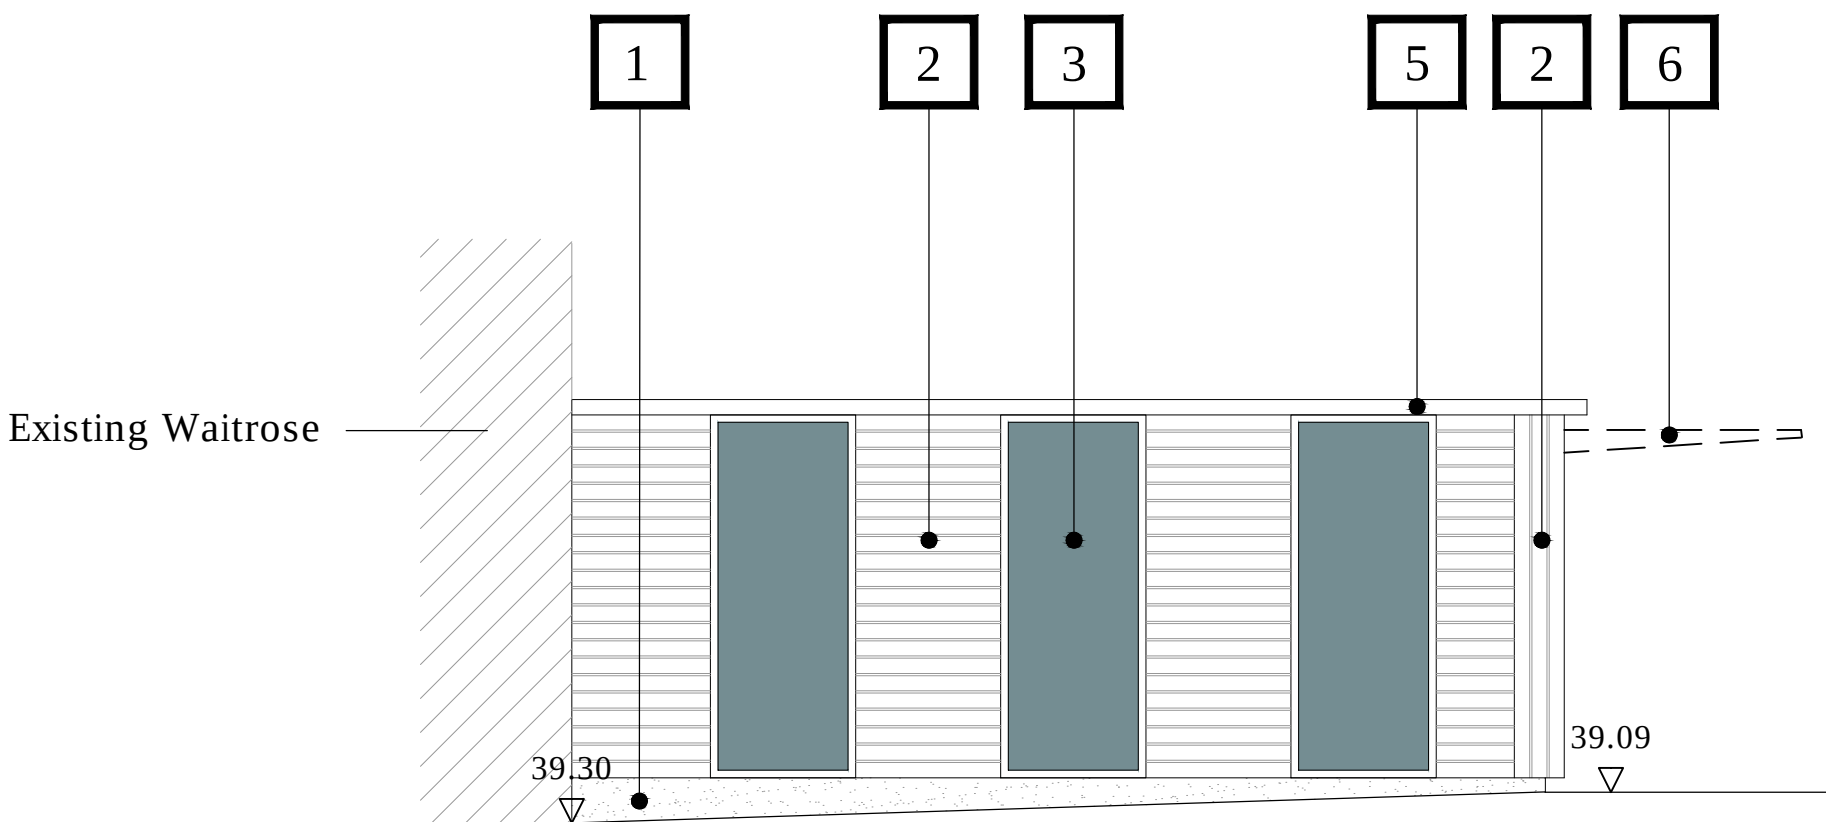

3 Proposed Elevation C
St Martin's Centre, Caversham
SCALE 1:50



4 Proposed Plan
St Martin's Centre, Caversham
SCALE 1:50

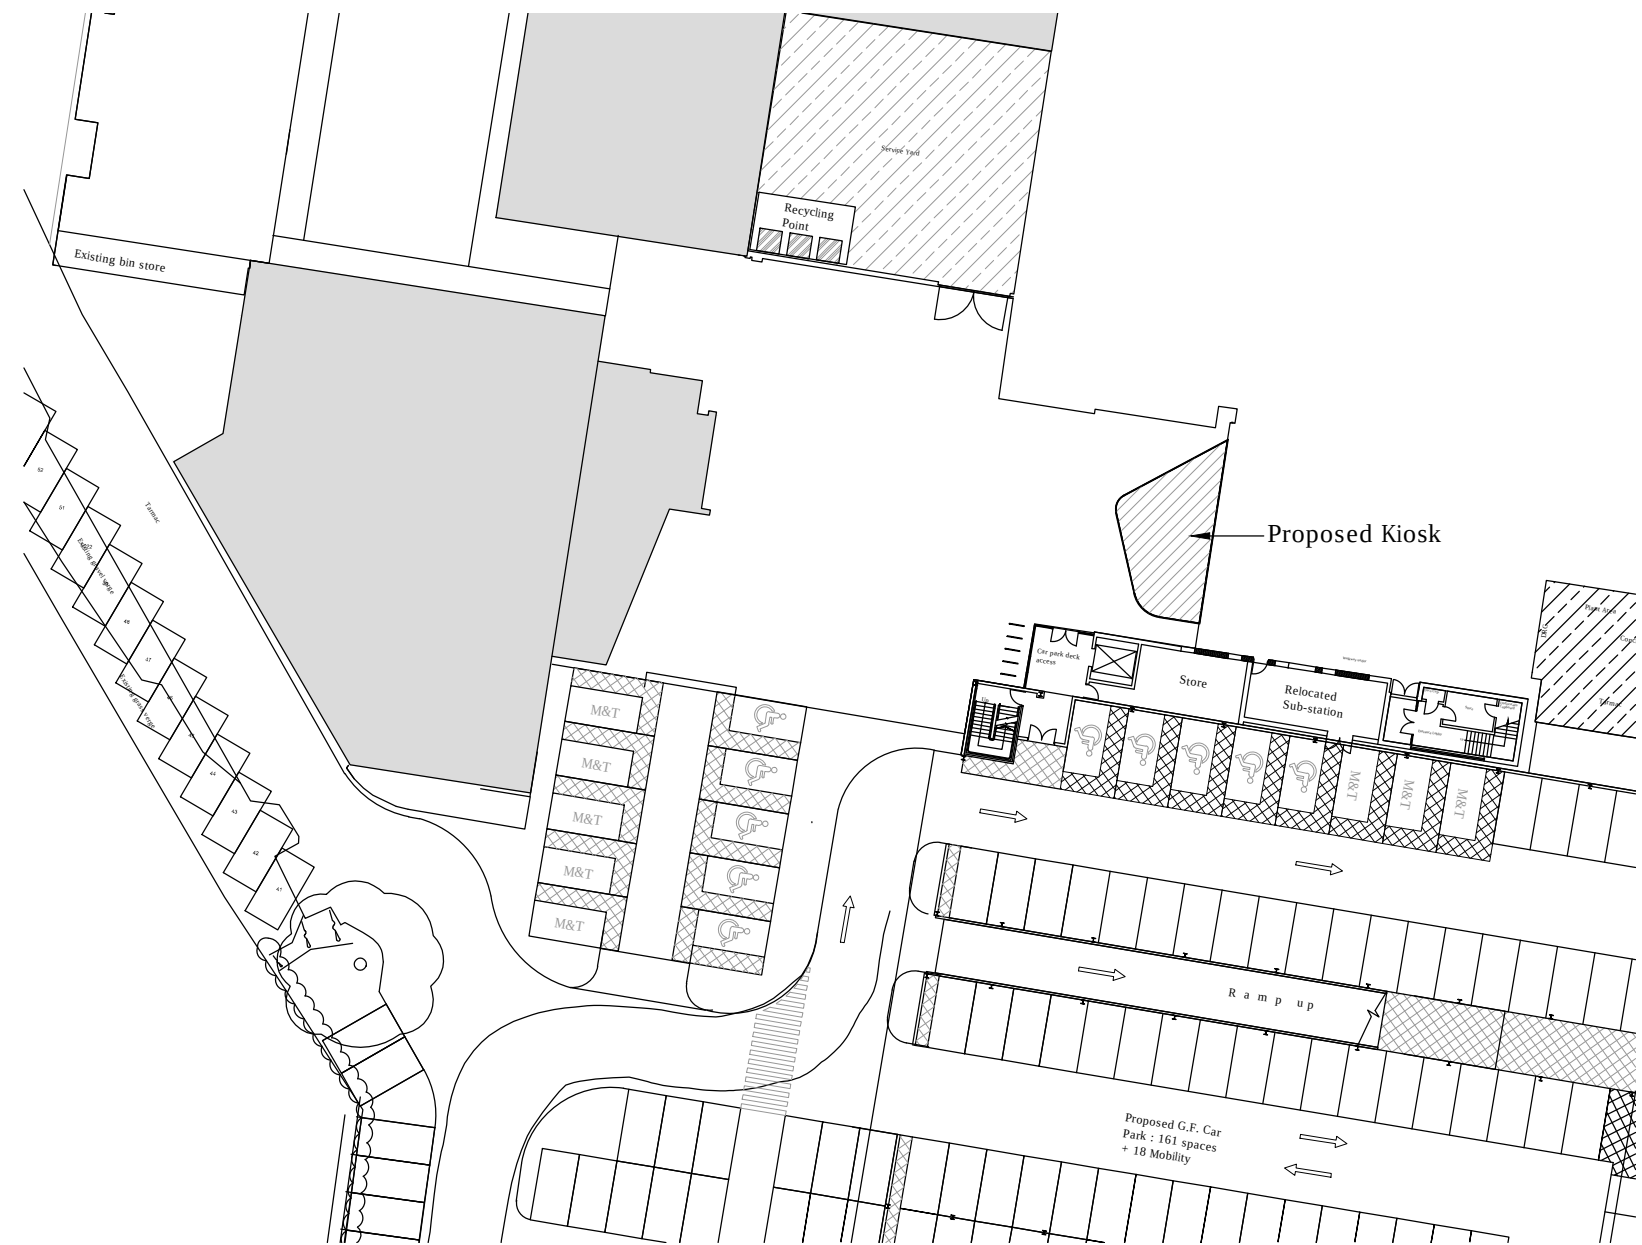


5 Key Plan
St Martin's Centre, Caversham
SCALE 1:500

Proposed Kiosk
GIA - 48.6sqm (523.1sqft)
GEA - 55.8sqm (600.6sqft)

MATERIAL KEY

1. Raised concrete plinth and level terrace in fairfaced concrete finish
2. Pre-treated western red cedar in light oak stain. Timber arranged with 'shadow' gaps at 15mm
3. Bi-fold doors and windows formed from clear glazing system in timber frames finished in stone grey opaque paint system
4. Zinc panels system behind retractable awning
5. All trims and roof edge details finished in zinc - Graphite Grey
6. Outline of retractable awning

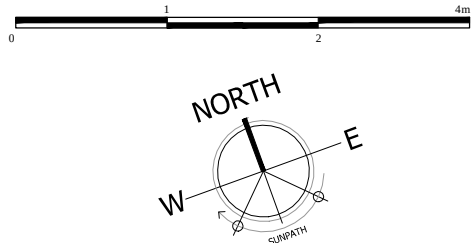

PLANNING

Project
St Martin's Centre, Church Street
Caversham

Drawing Title
Proposed Kiosk
Plan and Elevations

Date	Scale	Drawn by	Check by
16.09.14	1:50@A1	YC	RP
Project No	Drawing No	Revision	
18511	PP-E-25	P2	

**BARTON
WILLMORE**

Planning • Master Planning & Urban Design
Architecture • Landscape Planning & Design • Project Services
Environmental & Sustainability Assessment • Graphic Design

bartonwillmore.co.uk



Offices at Reading London Bristol Cambridge Cardiff Edinburgh Edinburgh Manchester Sheffield