




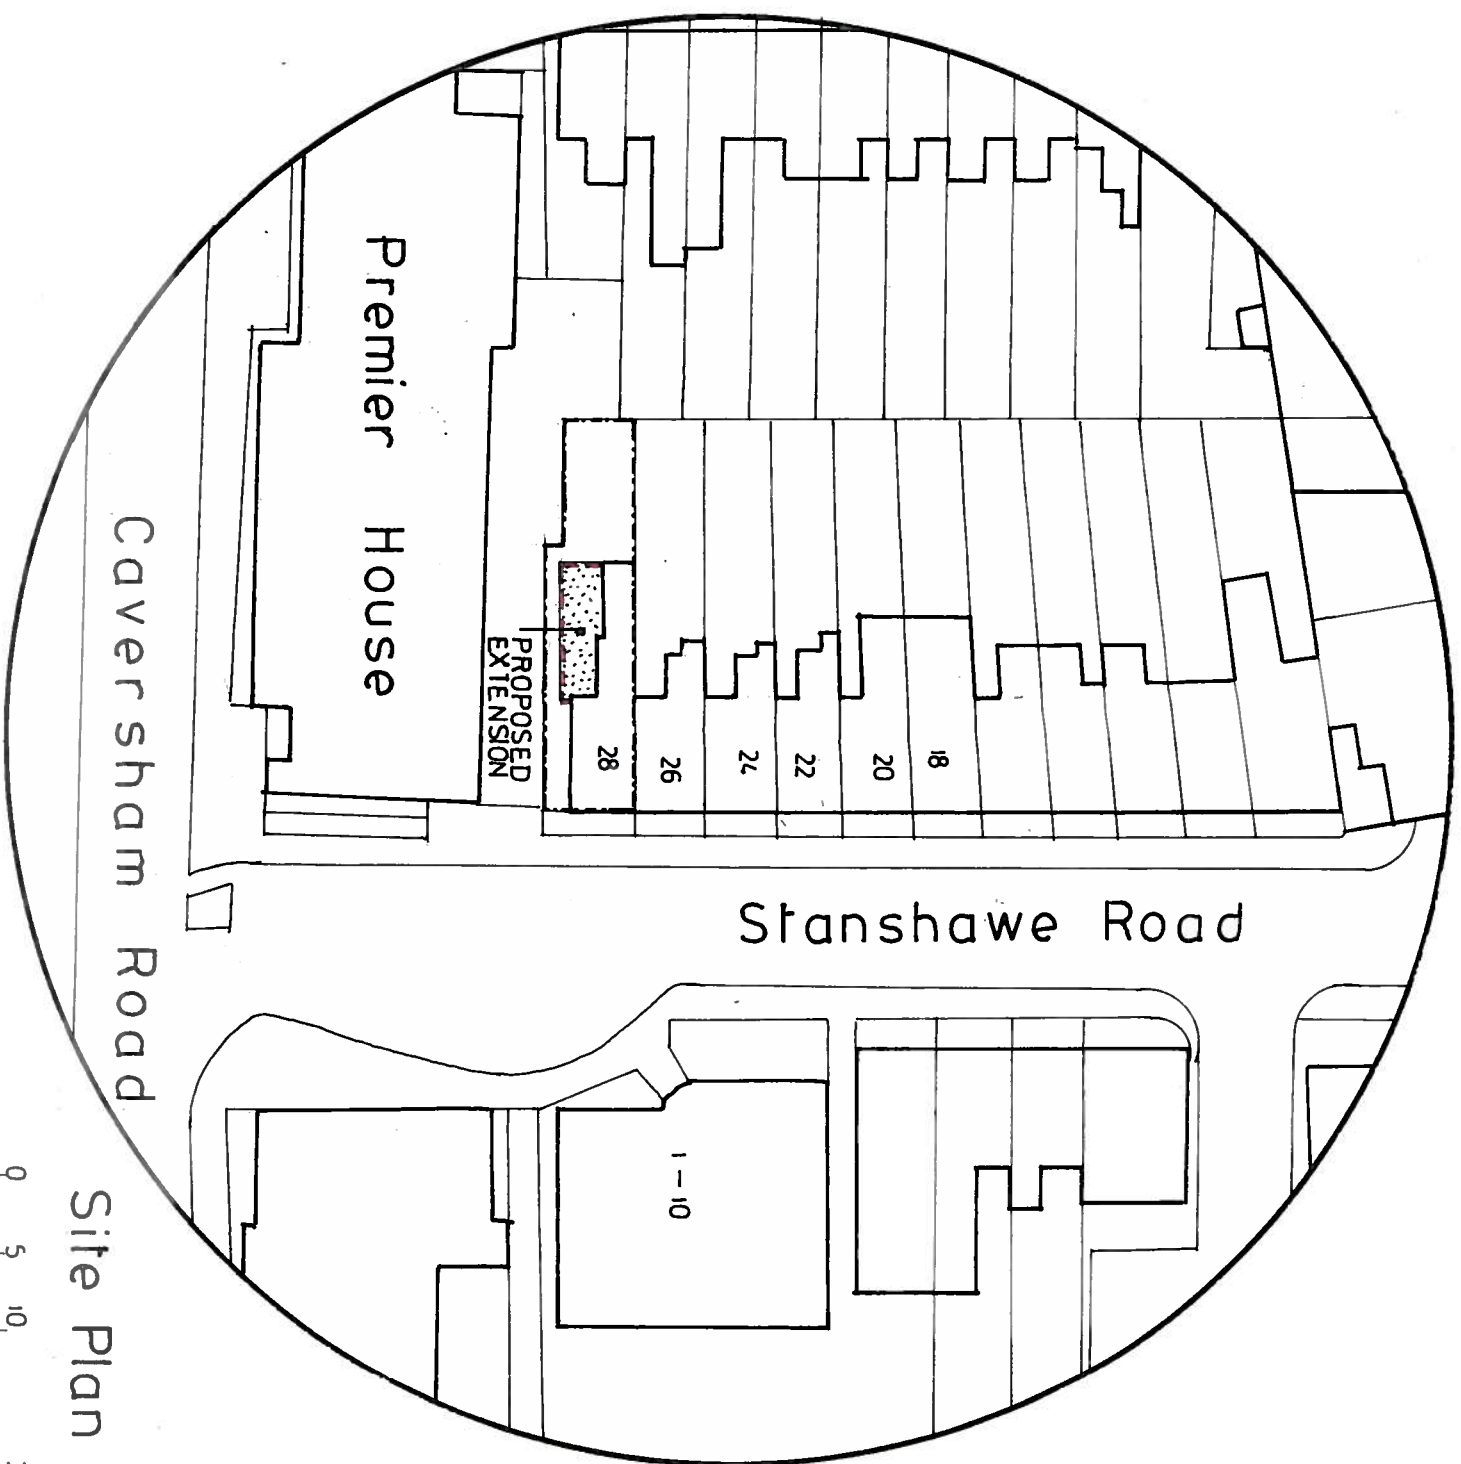

Site Plan 1:500

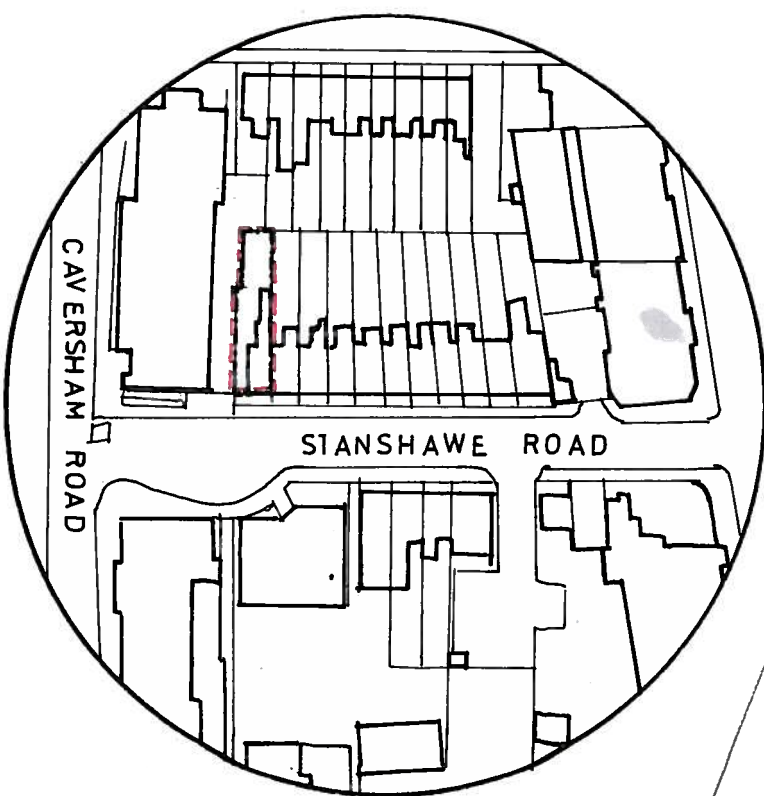

Location Plan 1:1250

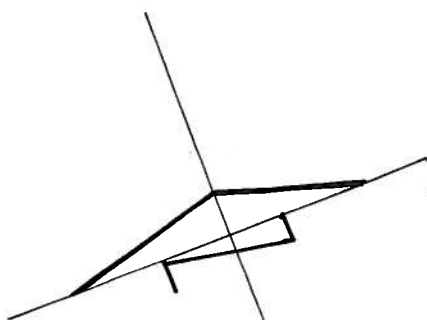

READING BOROUGH COUNCIL
24 JAN 2017
PLANNING

12003.1

28 Stanshawe Road.
Reading RGt. IPB

180110