


No.	Revision	Date
-----	----------	------

A 1st floor splay omitted and amended to 2.0m extension 04/18

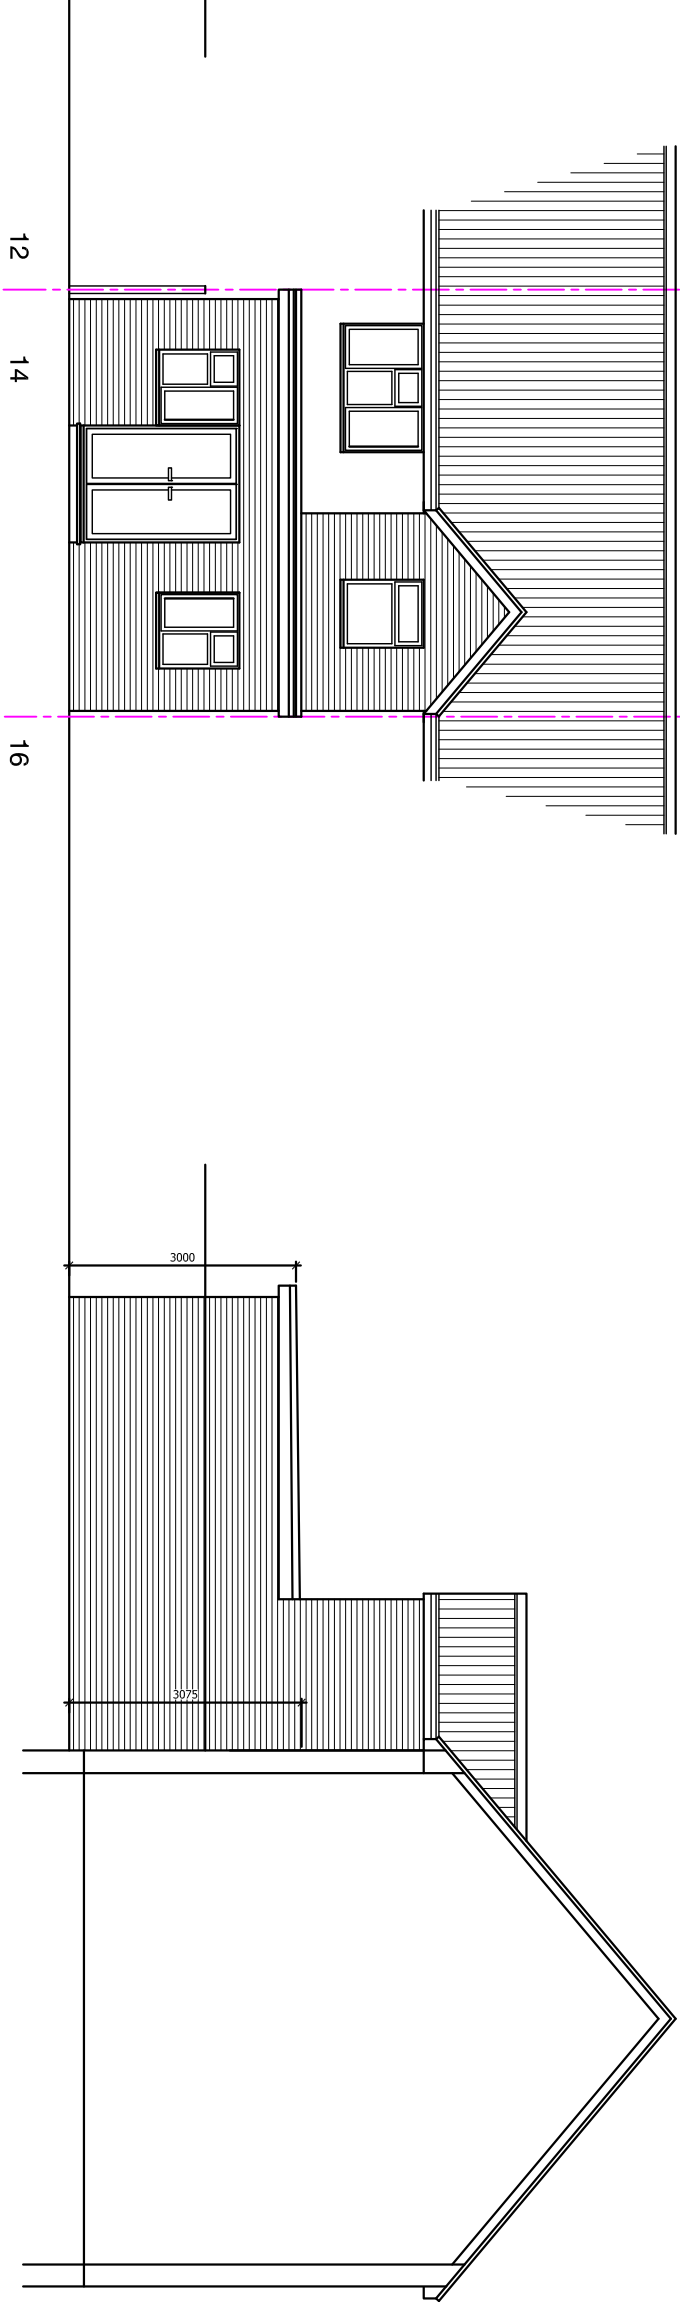


rear

shows arrangements as accepted via
Prior Approval reference 172071

sectional side from No 16


shows arrangements as accepted via
Prior Approval reference 172071

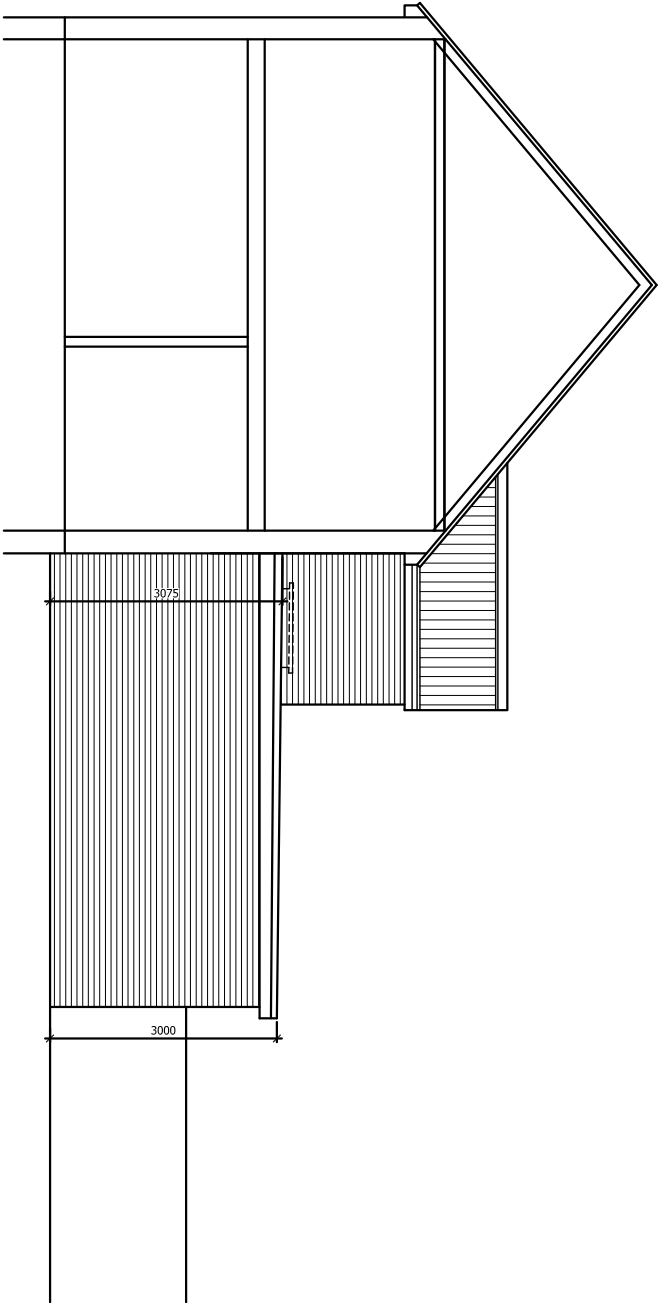

sectional side from No 12

shows arrangements as accepted via
Prior Approval reference 172071

PROPOSED

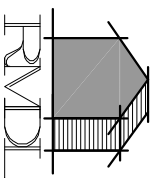

RAMMURTI DESIGN LTD
ARCHITECTURAL & PLANNING SERVICES
268 TILGHURST ROAD, READING RG30 2NE
TEL/FAX: 01189510628 MOB: 07799883574



Revised proposals for part single part double storey rear
extensions following approval of ground floor Prior Approval
application to existing dwelling
at 14 Salcombe Road, Reading
for Mr Remedios & Mrs Sacramenta Gonsalves

PROPOSED ELEVATIONS

Scale: 1/100
Date: Nov 2017

TW:105 Rev A